C Legg Design
457 SW Washington, #2
Corvallis, OR 97333
chris@designcl.com
541.401.7596

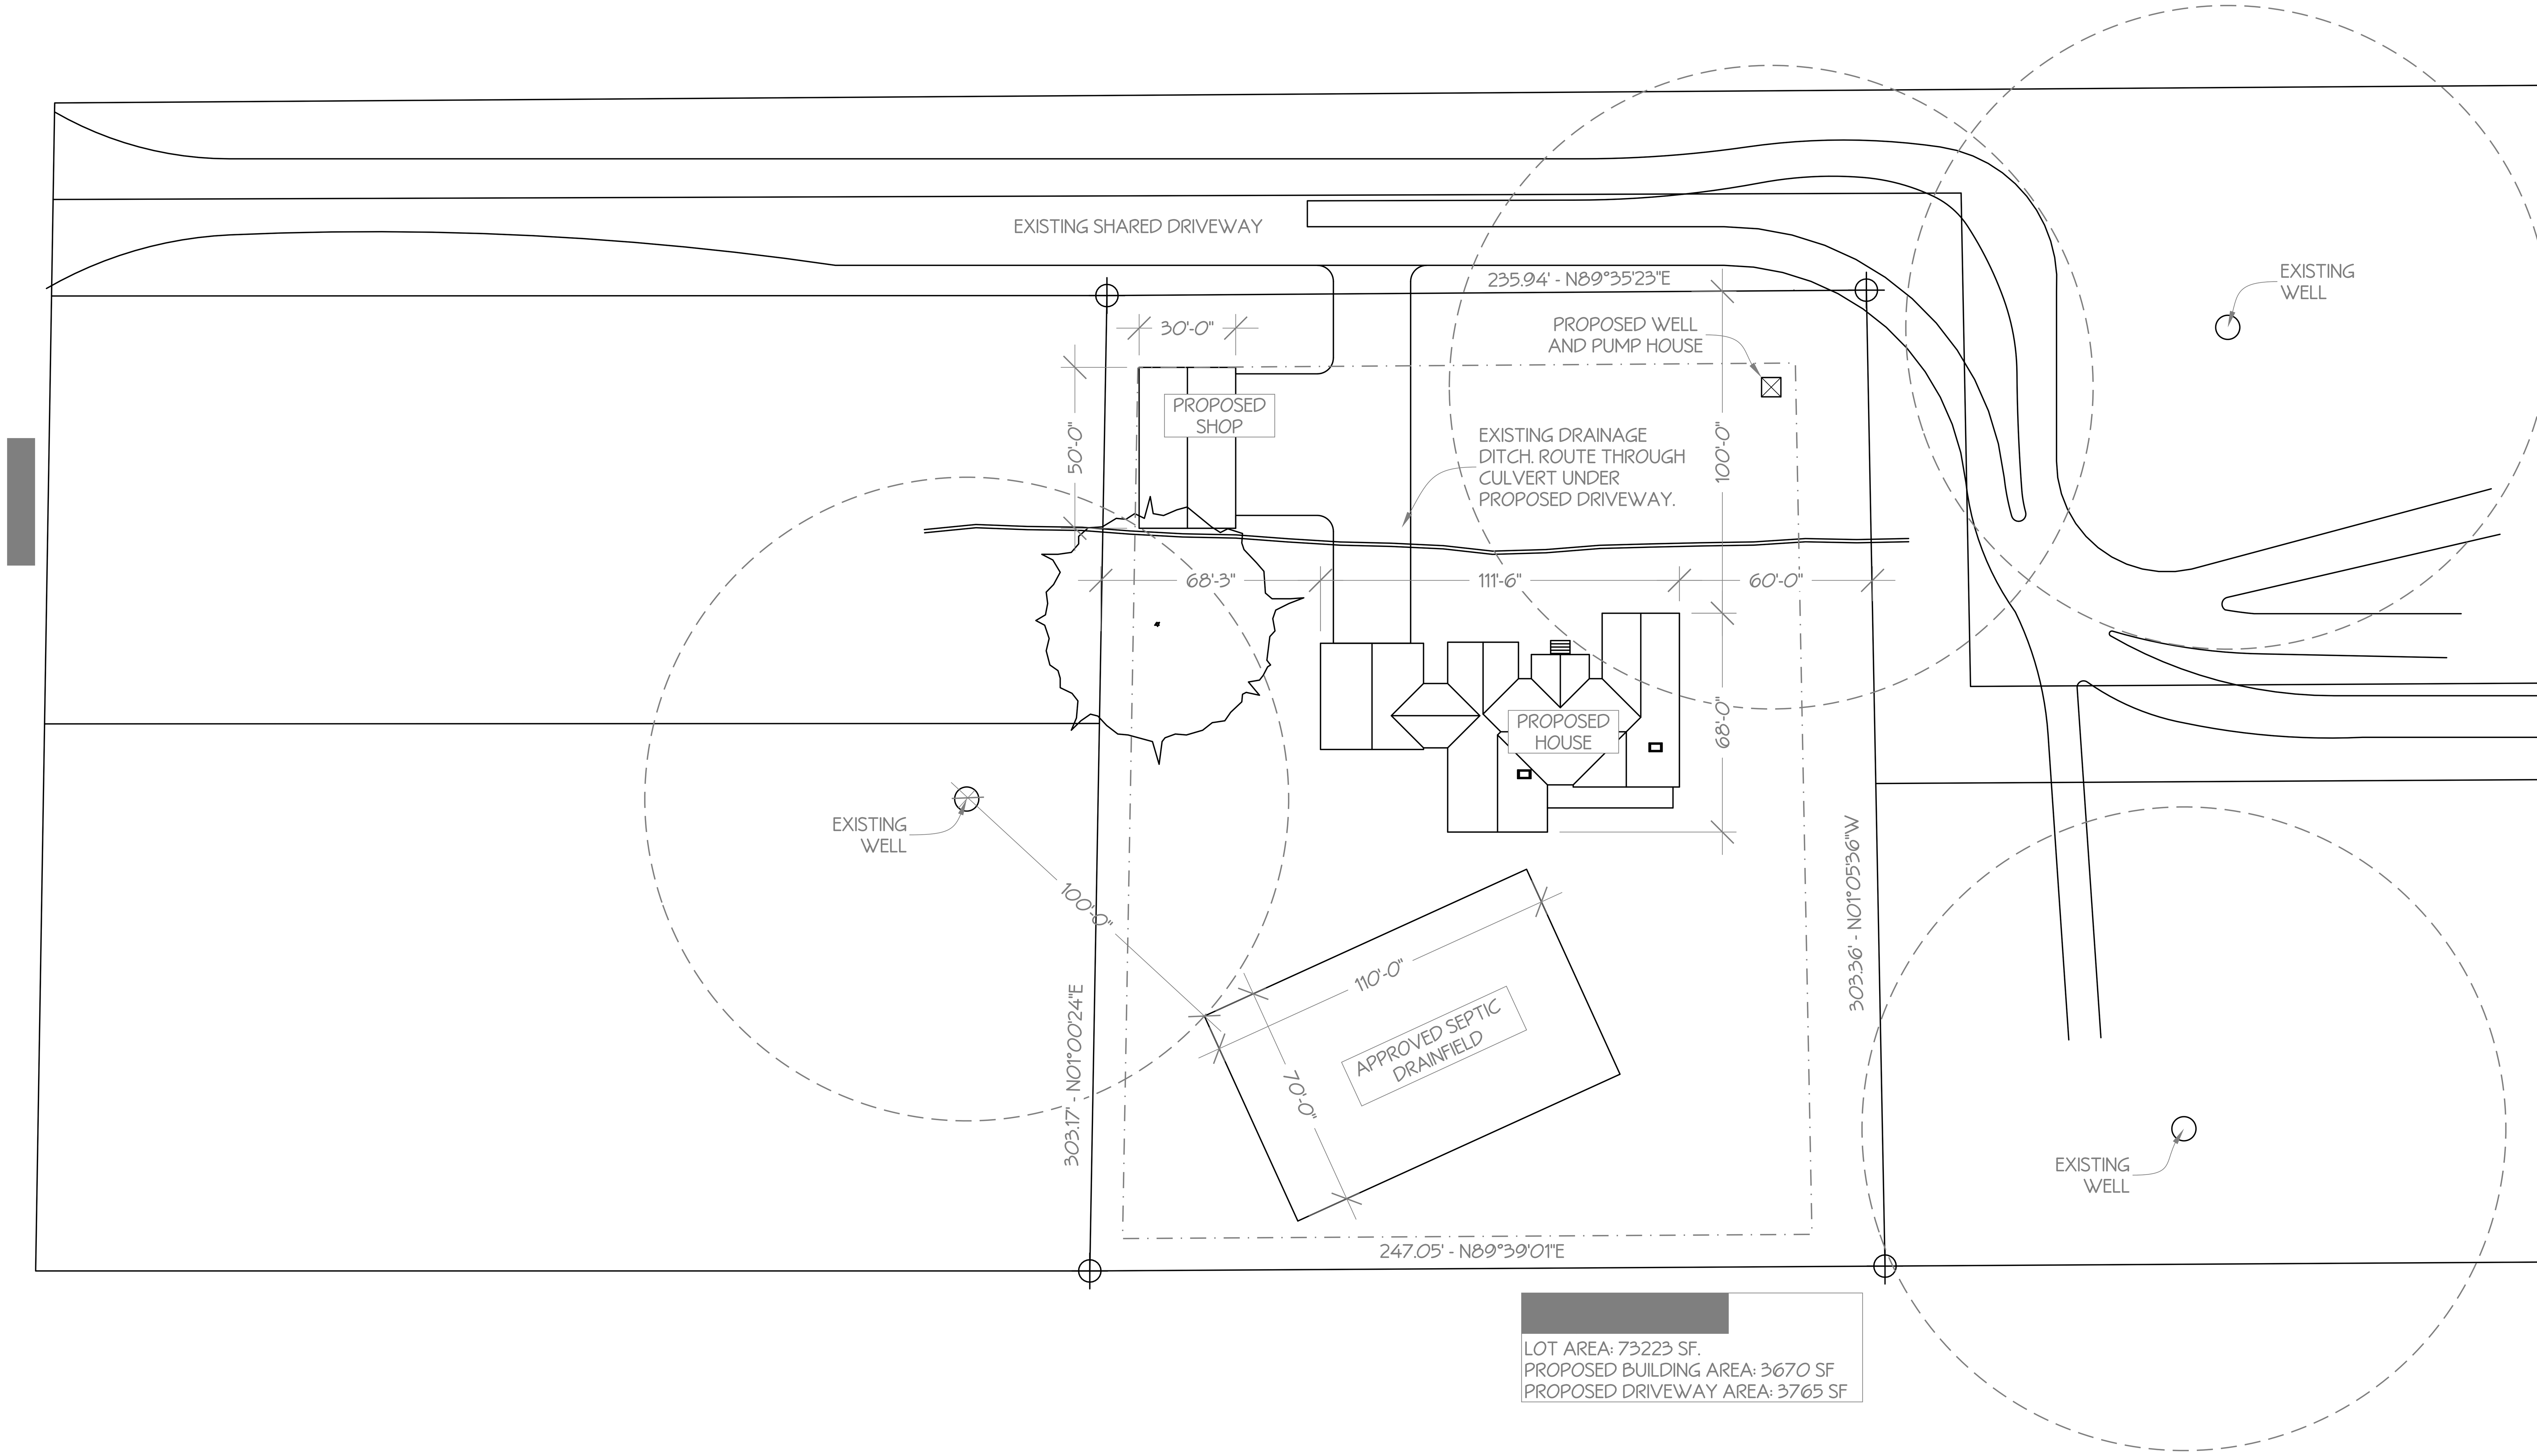

LOT AREA: 73223 SF.
PROPOSED BUILDING AREA: 3670 SF
PROPOSED DRIVEWAY AREA: 3765 SF

1 A1.0 **SITE PLAN**
SCALE: 1" = 20'

N

RESIDENCE
• ALBANY, OR

DATE: 2014-02-14

SITE PLAN
A1.0

C Legg Design
457 SW Washington, #2
Corvallis, OR 97333
chris@designcl.com
541.401.7596

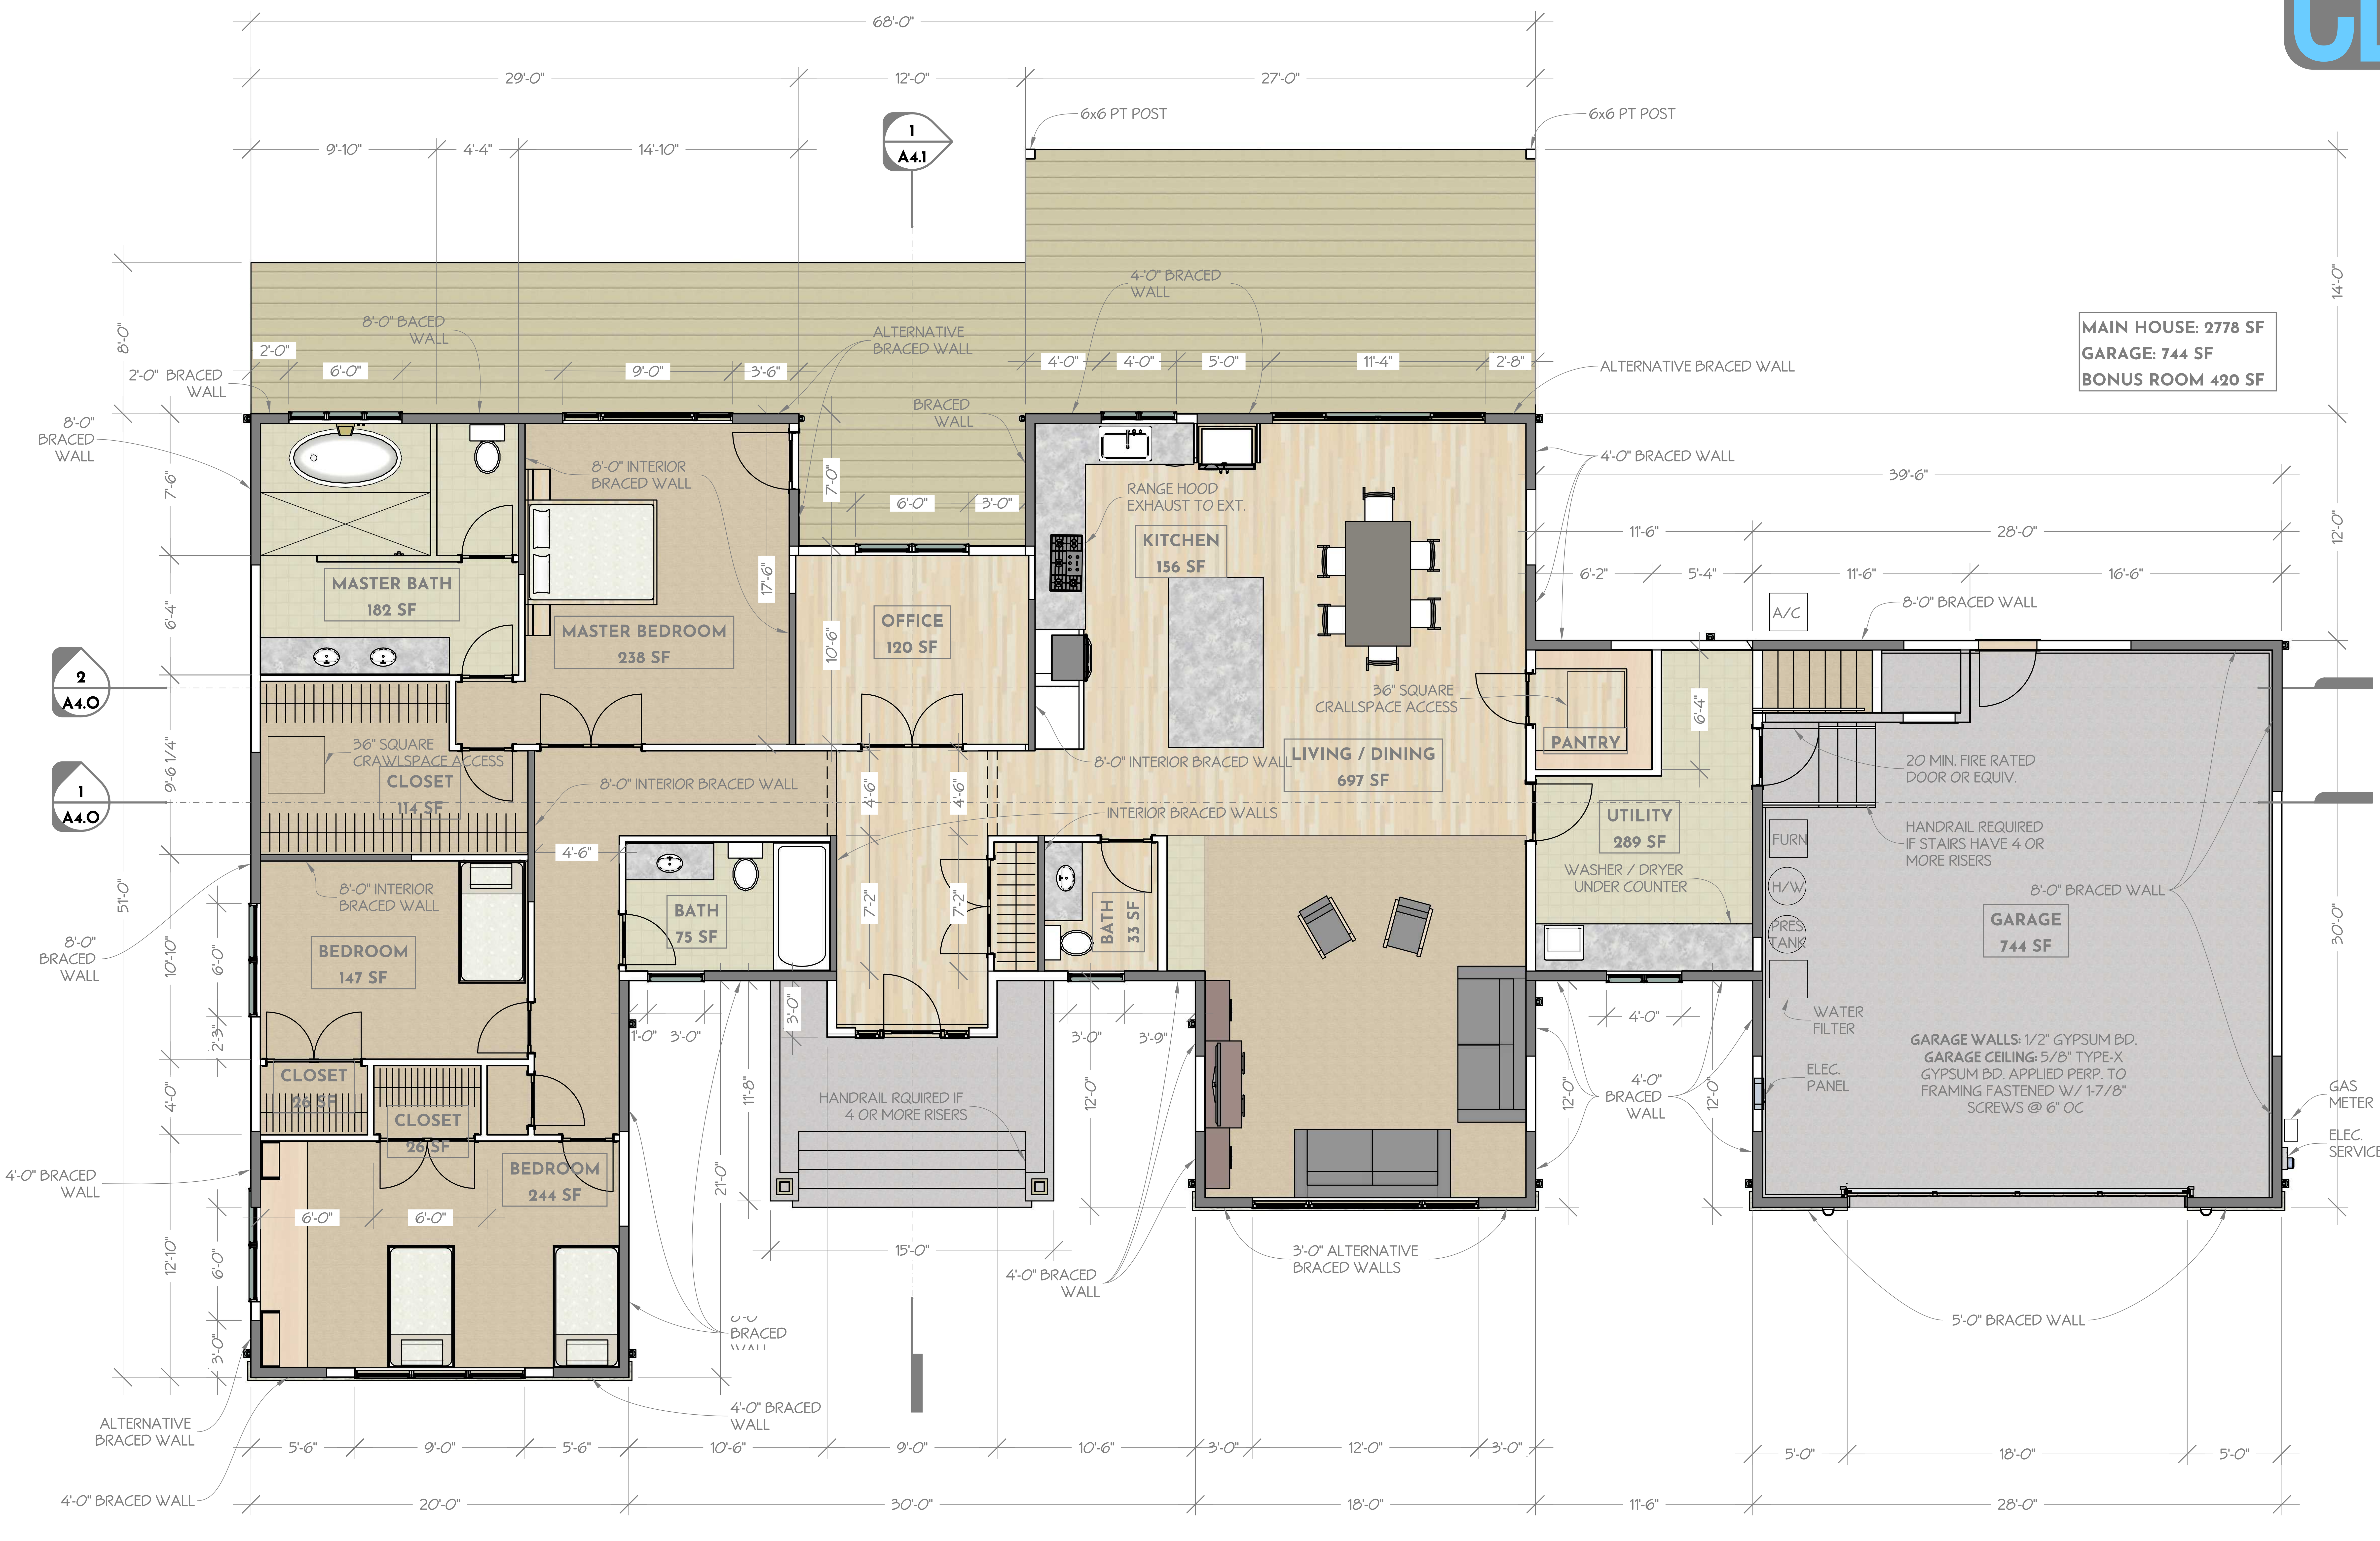

1
A2.0
FLOOR PLAN
SCALE: 1/4" = 1'-0"

RESIDENCE
• ALBANY, OR

DATE: 2014-02-14

FIRST FLOOR PLAN
A2.0

C Legg Design
457 SW Washington, #2
Corvallis, OR 97333
chris@designcl.com
541.401.7596

RESIDENCE • ALBANY, OR

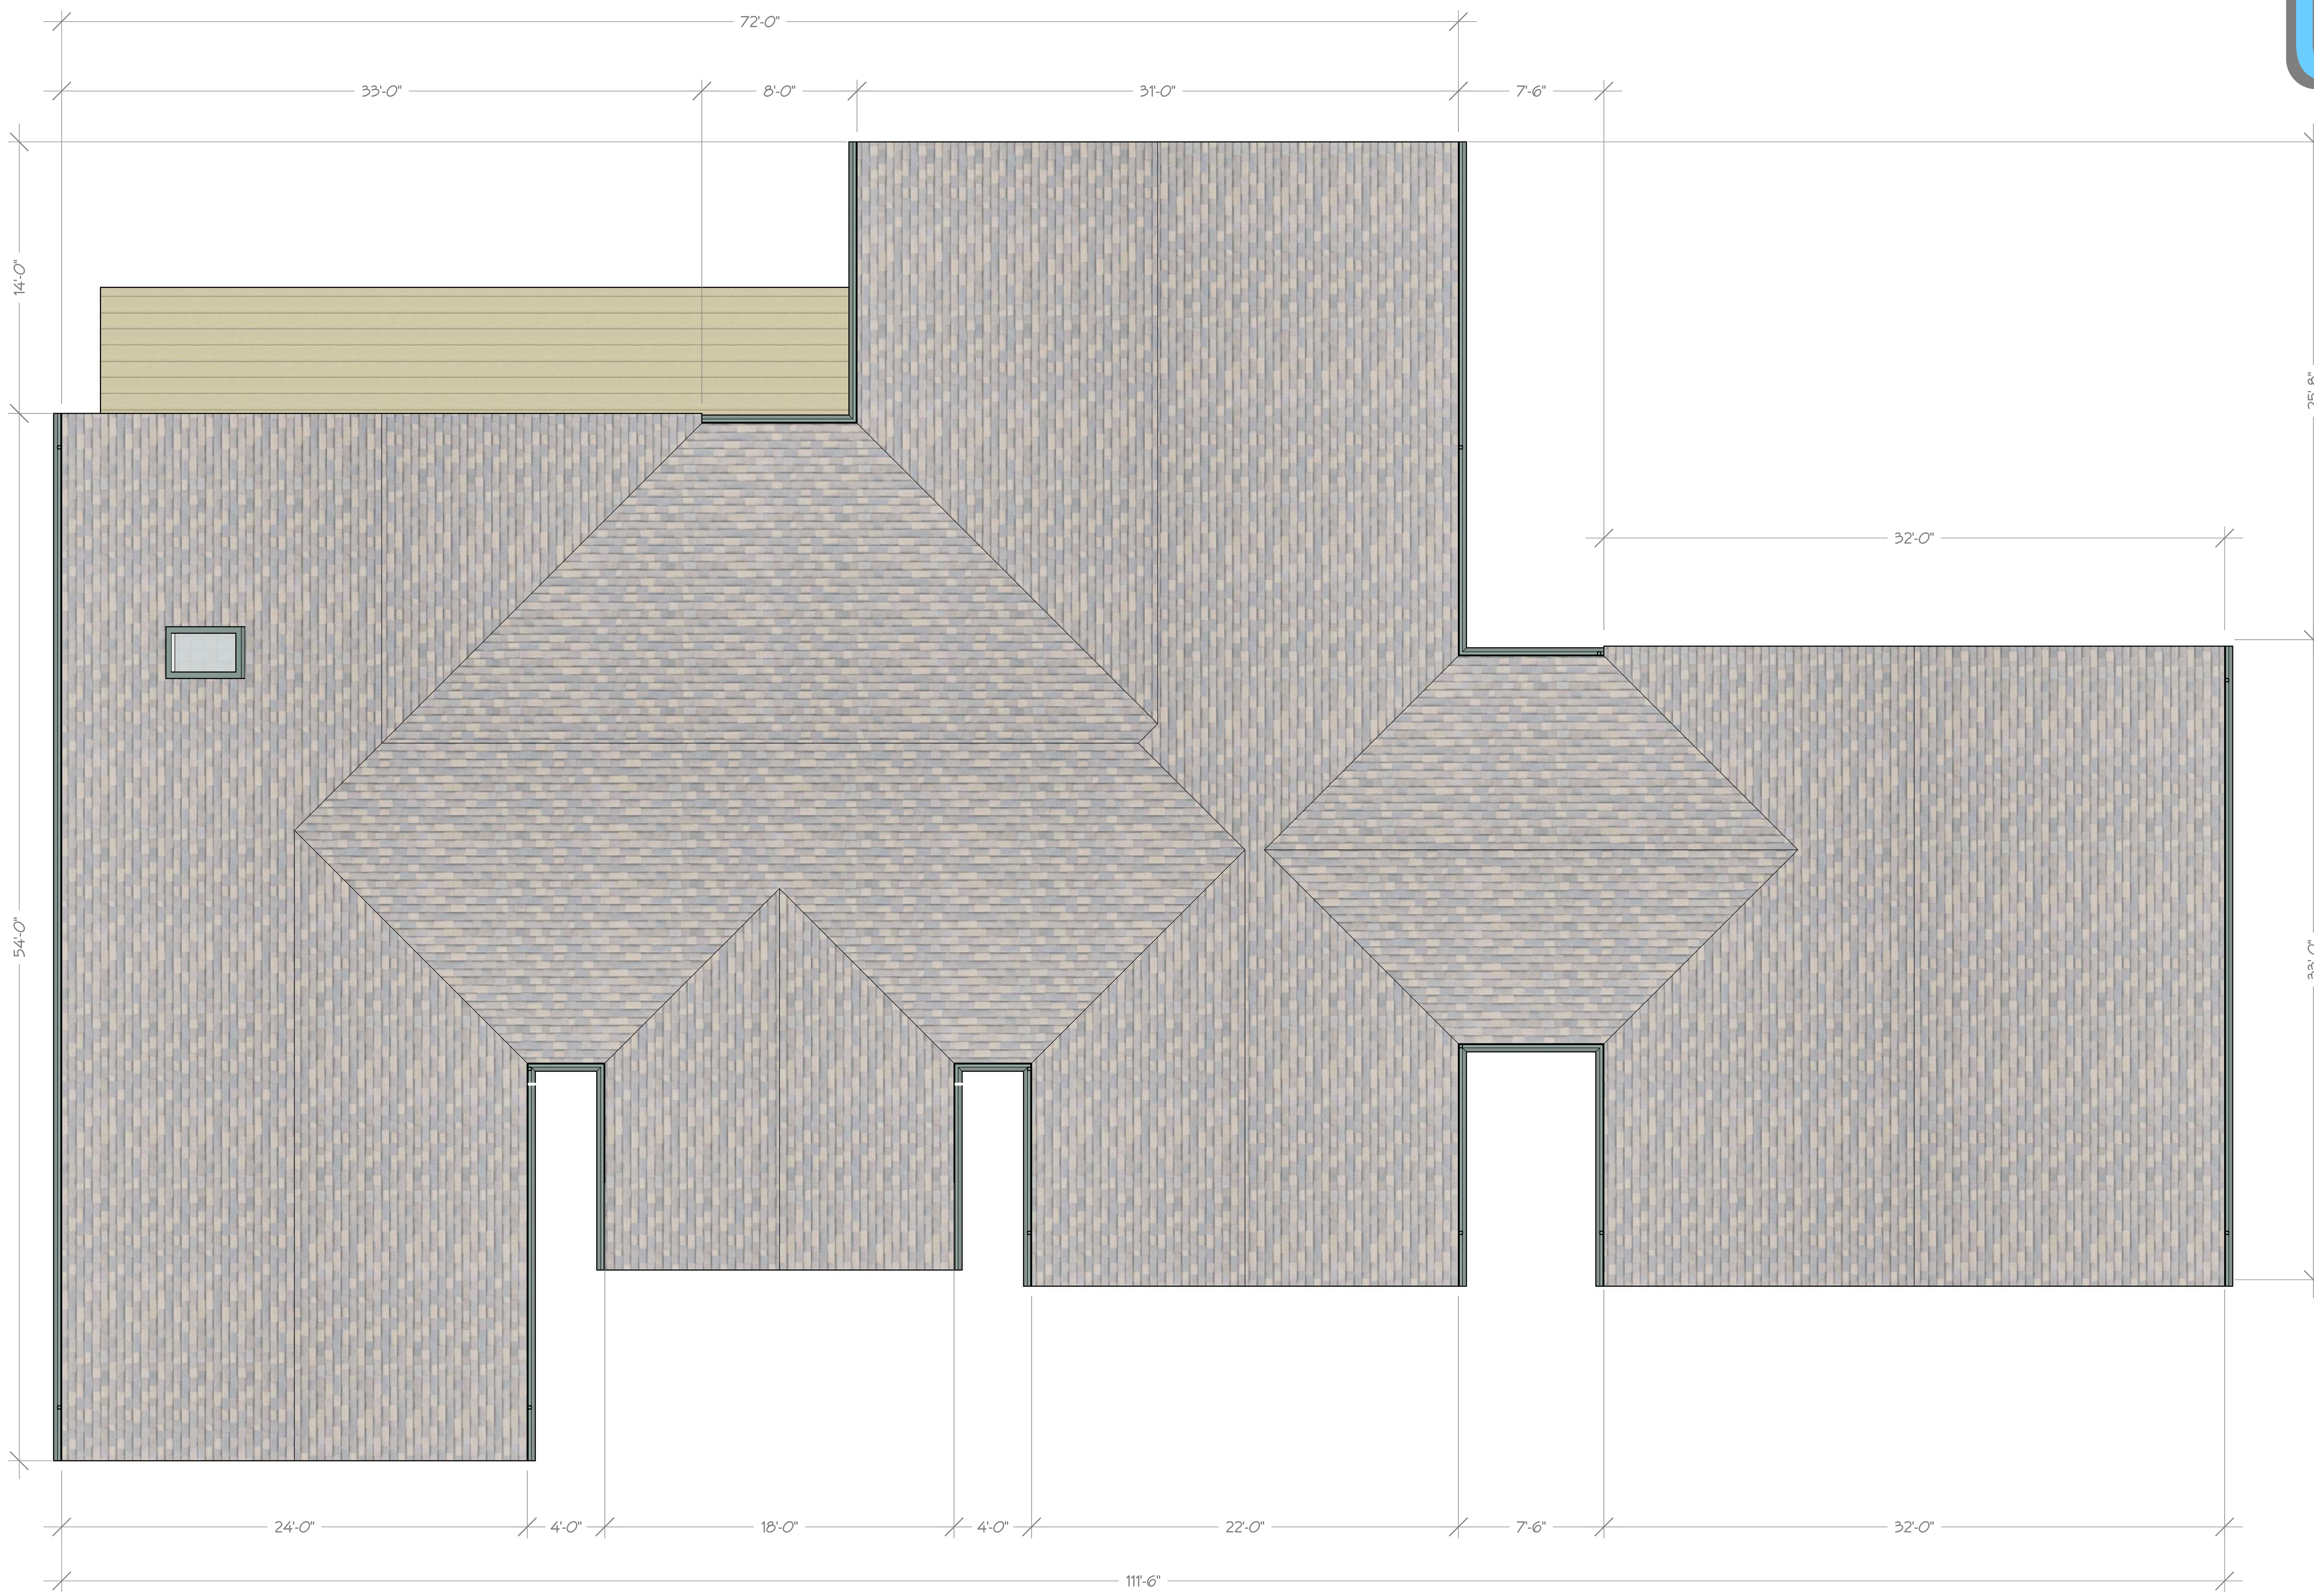

1 A2.1 **PLAN**
SCALE: 1/4" = 1'-0"

N

DATE: 2014-02-14

ROOF PLAN

A2.1

C Legg Design
457 SW Washington, #2
Corvallis, OR 97333
chris@designcl.com
541.401.7596

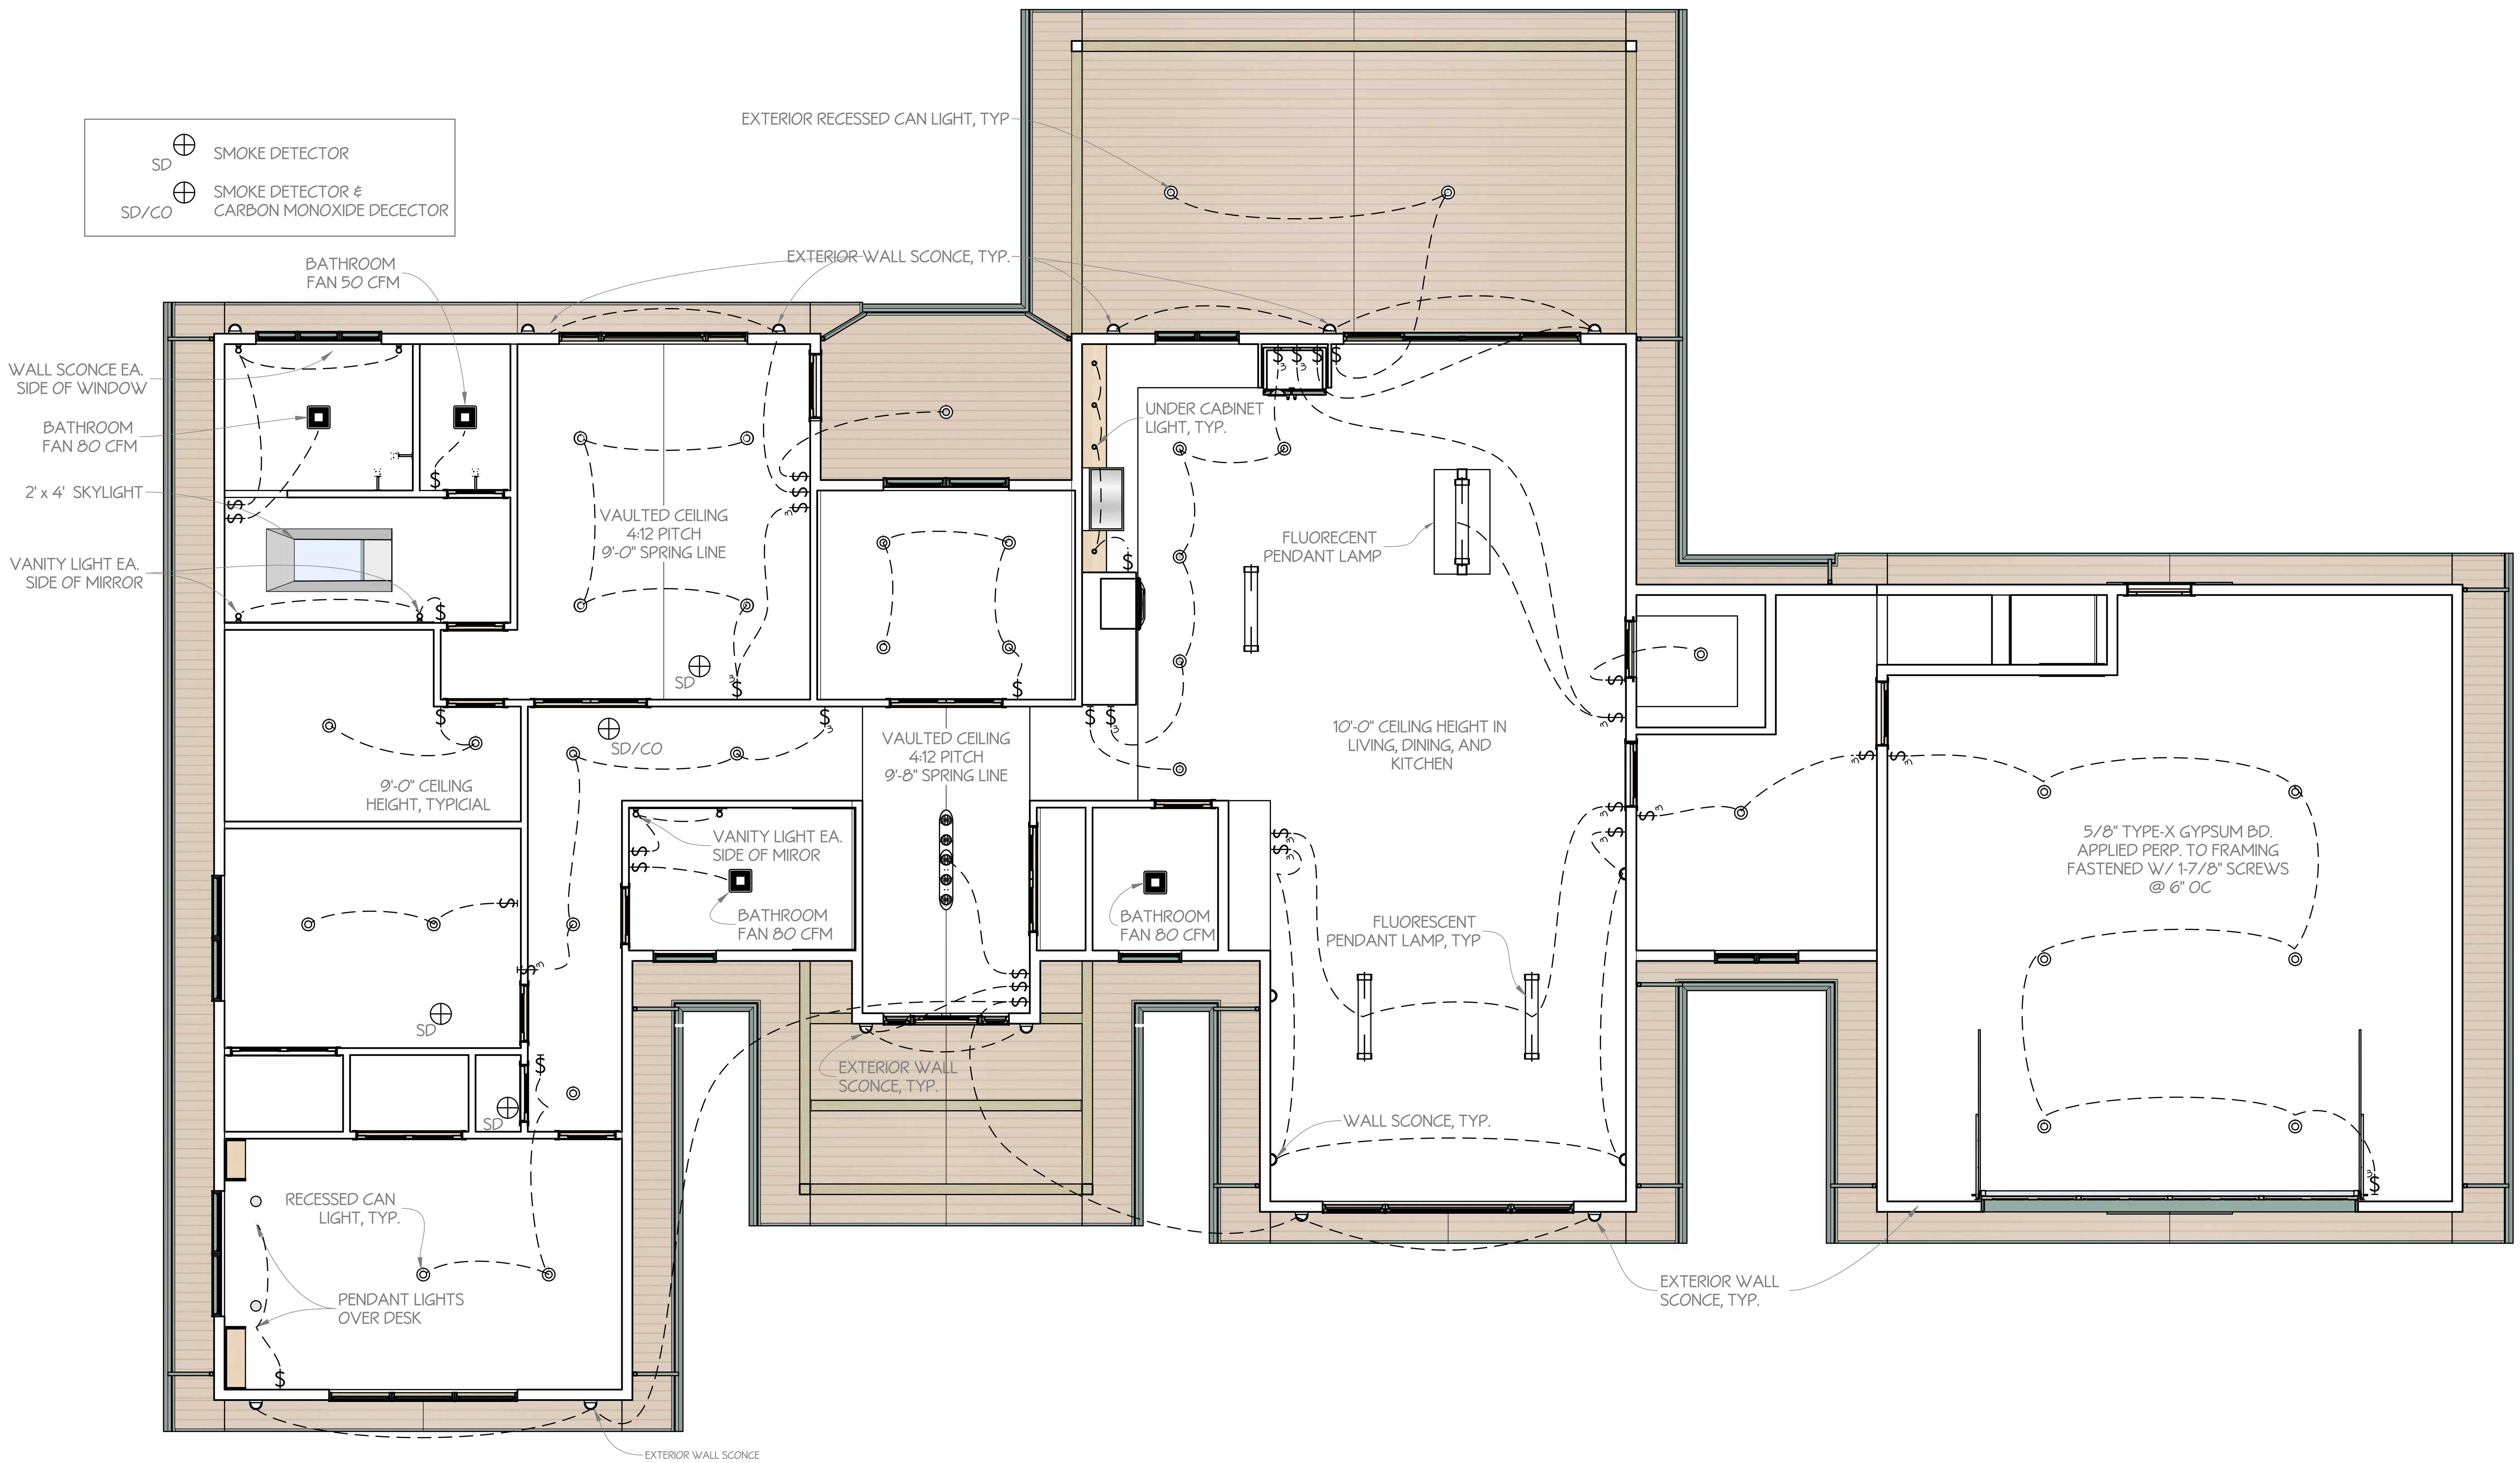

1 A2.2 **REFLECTED CEILING PLAN**
SCALE: 1/4" = 1'-0"

N

RESIDENCE • ALBANY, OR

DATE: 2014-02-14

REFLECTED CEILING PLAN
A2.2

C Legg Design
457 SW Washington, #2
Corvallis, OR 97333
chris@designcl.com
541.401.7596

RESIDENCE
• ALBANY, OR

2 A3.0 **SOUTH ELEVATION**
SCALE: 1/4" = 1'-0"

1 A3.0 **NORTH ELEVATION**
SCALE: 1/4" = 1'-0"

DATE: 2014-02-14

NORTH AND SOUTH ELEVATIONS
A3.0

C Legg Design
457 SW Washington, #2
Corvallis, OR 97333
chris@designcl.com
541.401.7596

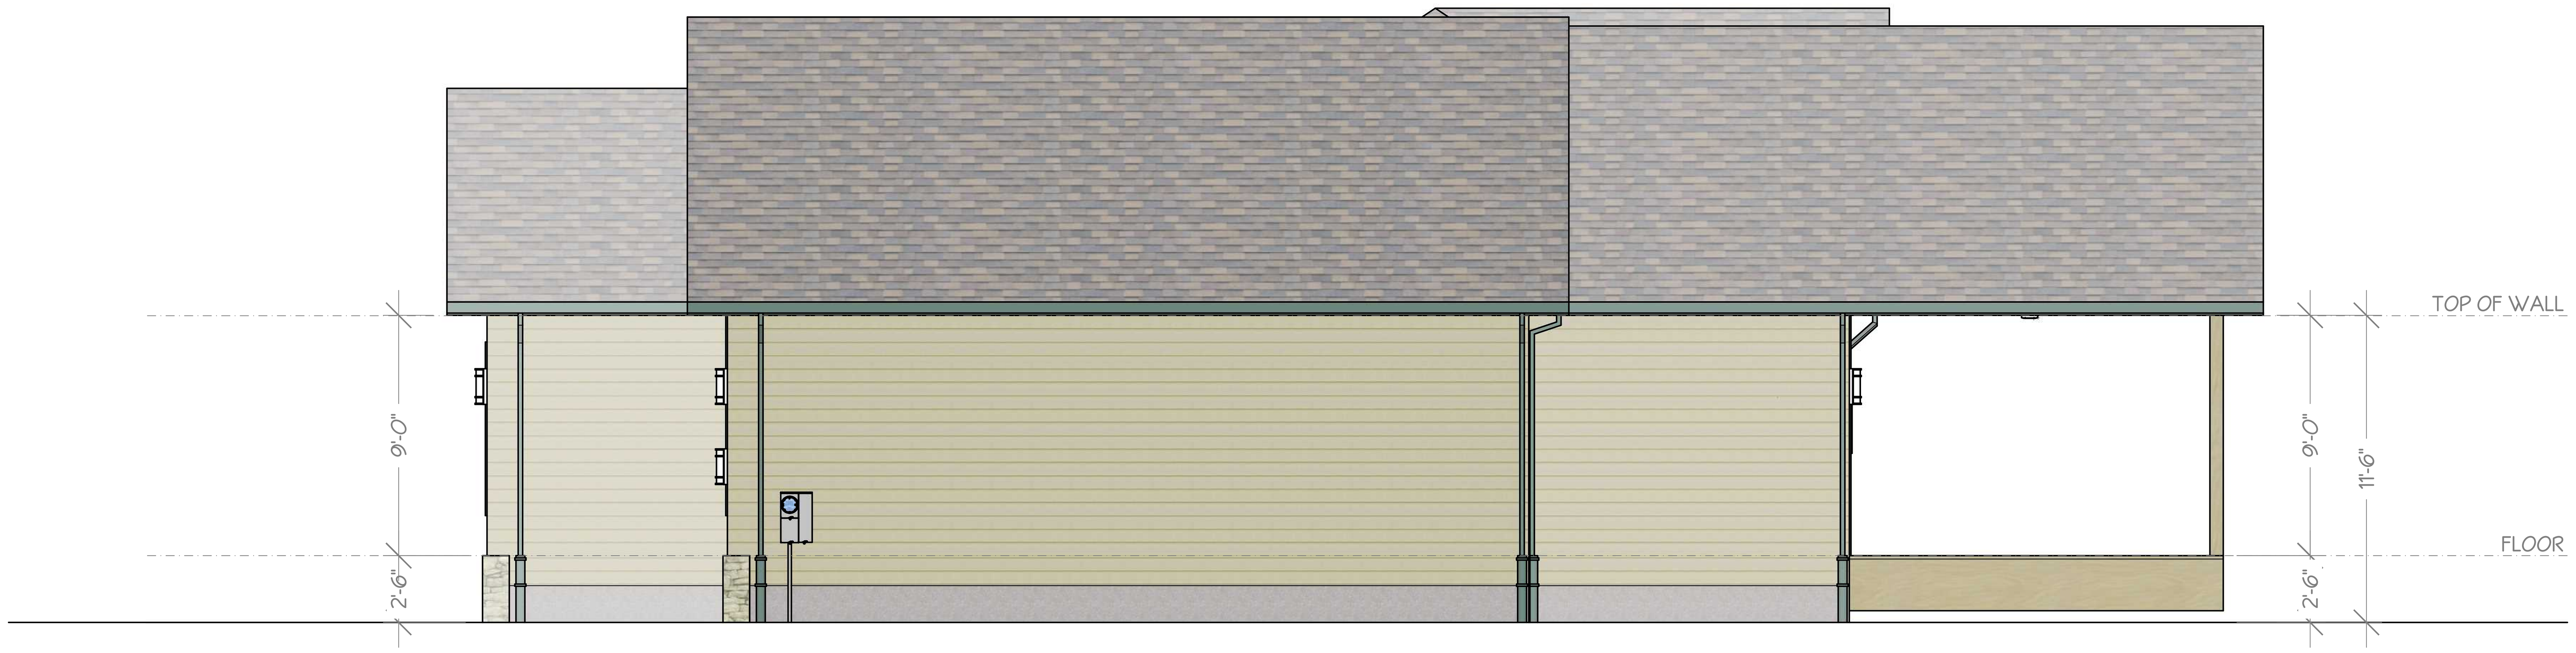

2 A3.1 WEST ELEVATION
SCALE: 1/4" = 1'-0"

1 A3.1 EAST ELEVATION
SCALE: 1/4" = 1'-0"

RESIDENCE
• ALBANY, OR

DATE: 2014-02-14

EAST AND WEST ELEVATIONS

A3.1

C Legg Design
457 SW Washington, #2
Corvallis, OR 97333
chris@designcl.com
541.401.7596

RESIDENCE • ALBANY, OR

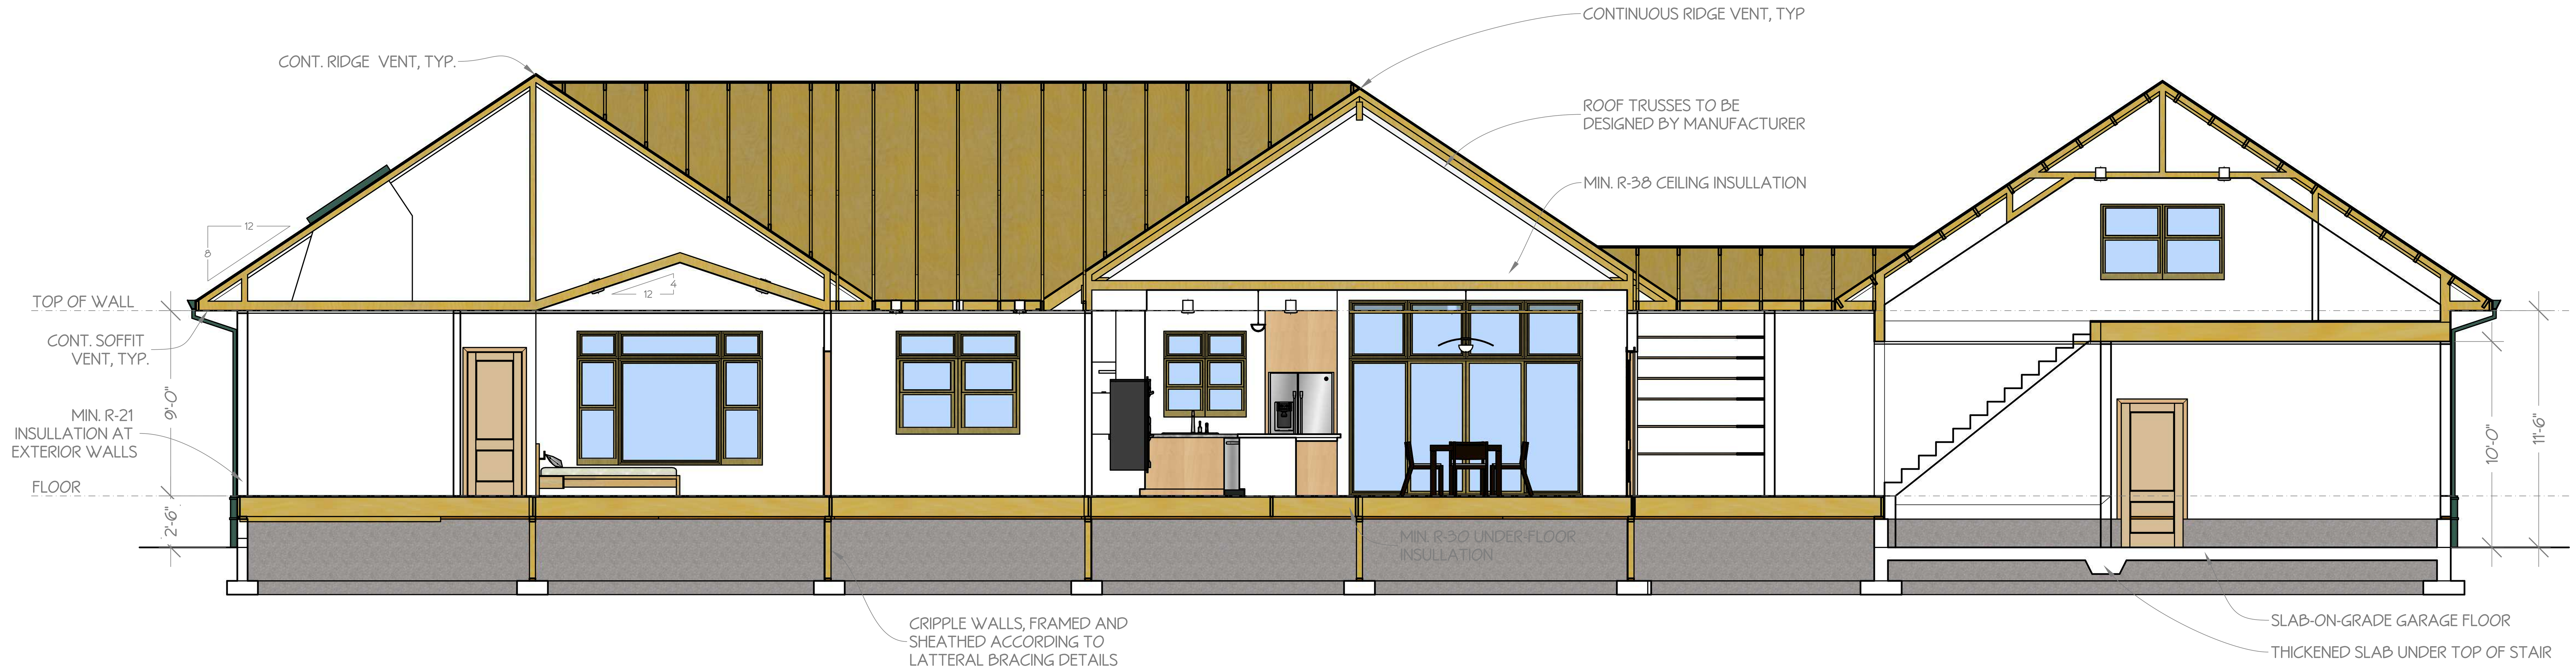

2 SECTION
A4.0
SCALE: 1/4" = 1'-0"

1 SECTION
A4.0
SCALE: 1/4" = 1'-0"

DATE: 2014-02-14

SECTIONS

A4.0

CL C Legg Design
457 SW Washington, #2
Corvallis, OR 97333
chris@designcl.com
541.401.7596

RESIDENCE • ALBANY, OR

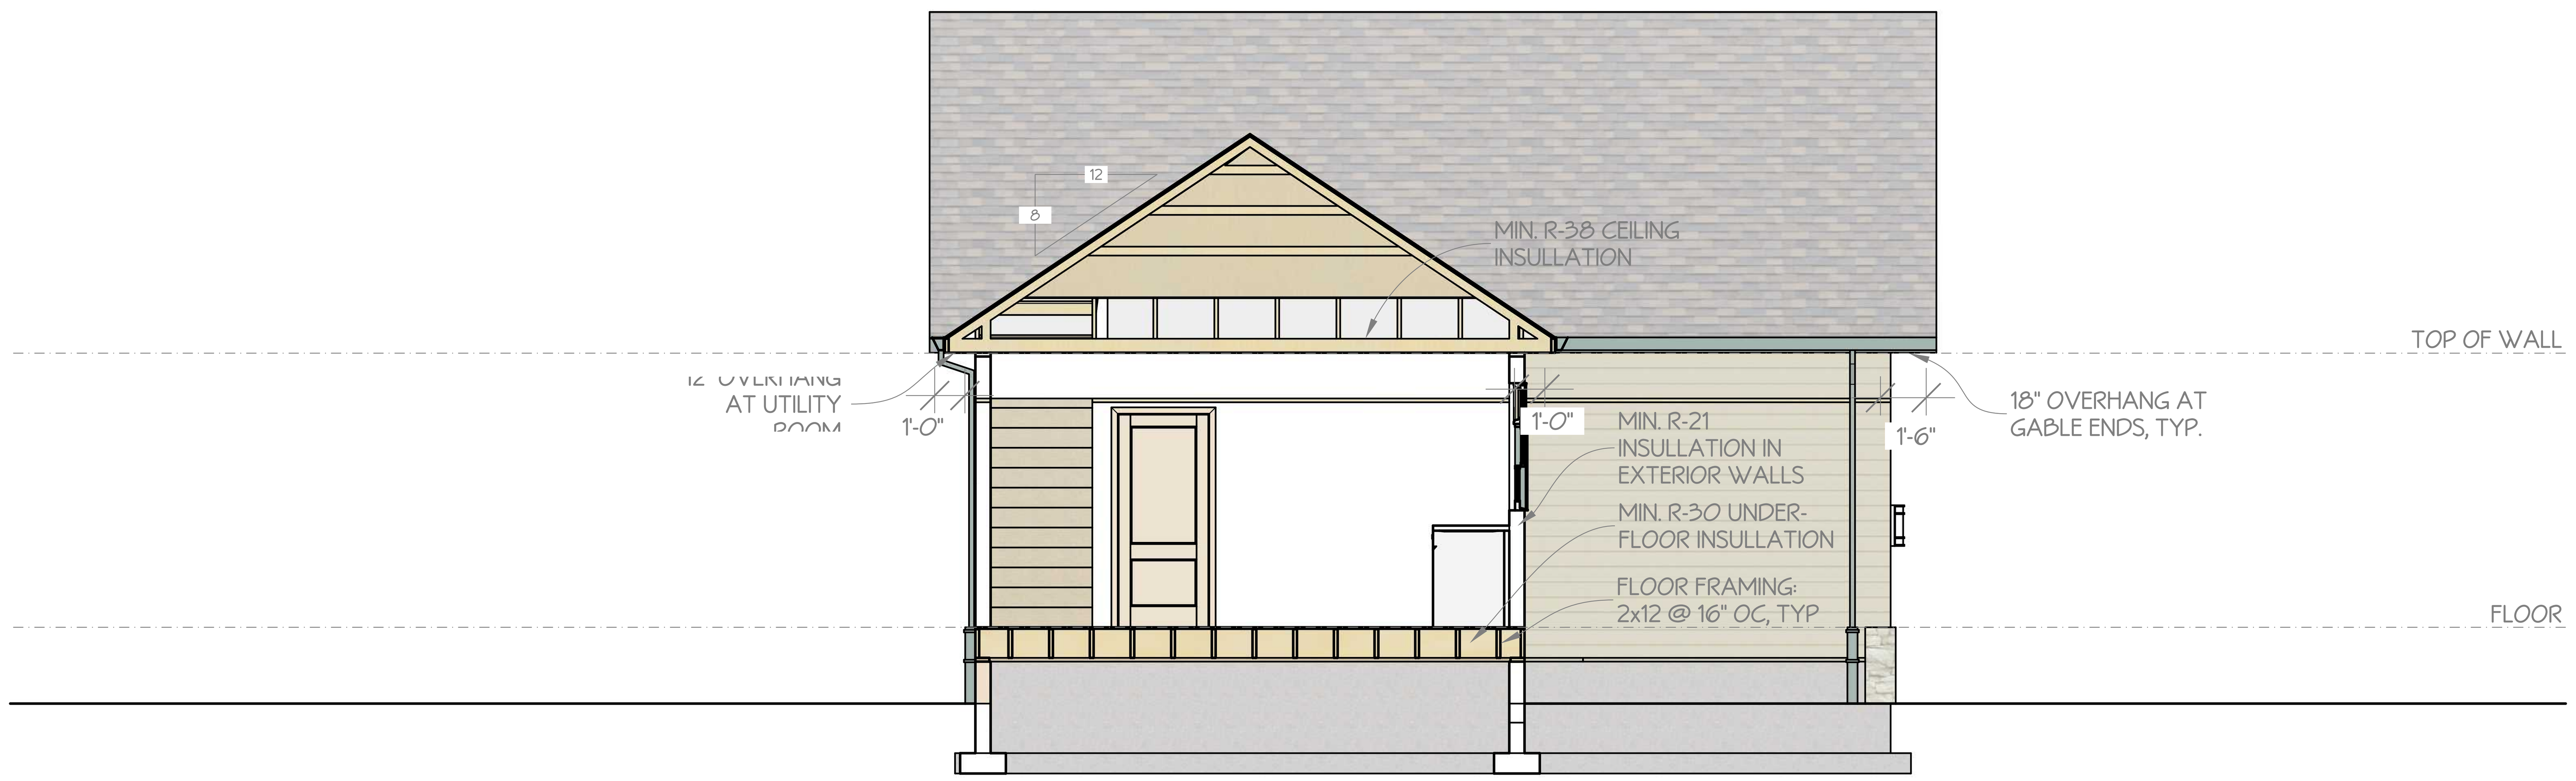

2 / A4.1 SECTION
SCALE: 1/4" = 1'-0"

1 / A4.1 SECTION
SCALE: 1/4" = 1'-0"

DATE: 2014-02-14

SECTIONS

A4.1

C Legg Design
457 SW Washington, #2
Corvallis, OR 97333
chris@designcl.com
541.401.7596

RESIDENCE
• ALBANY, OR

DATE: 2014-02-14

FOUNDATION PLAN

A5.0

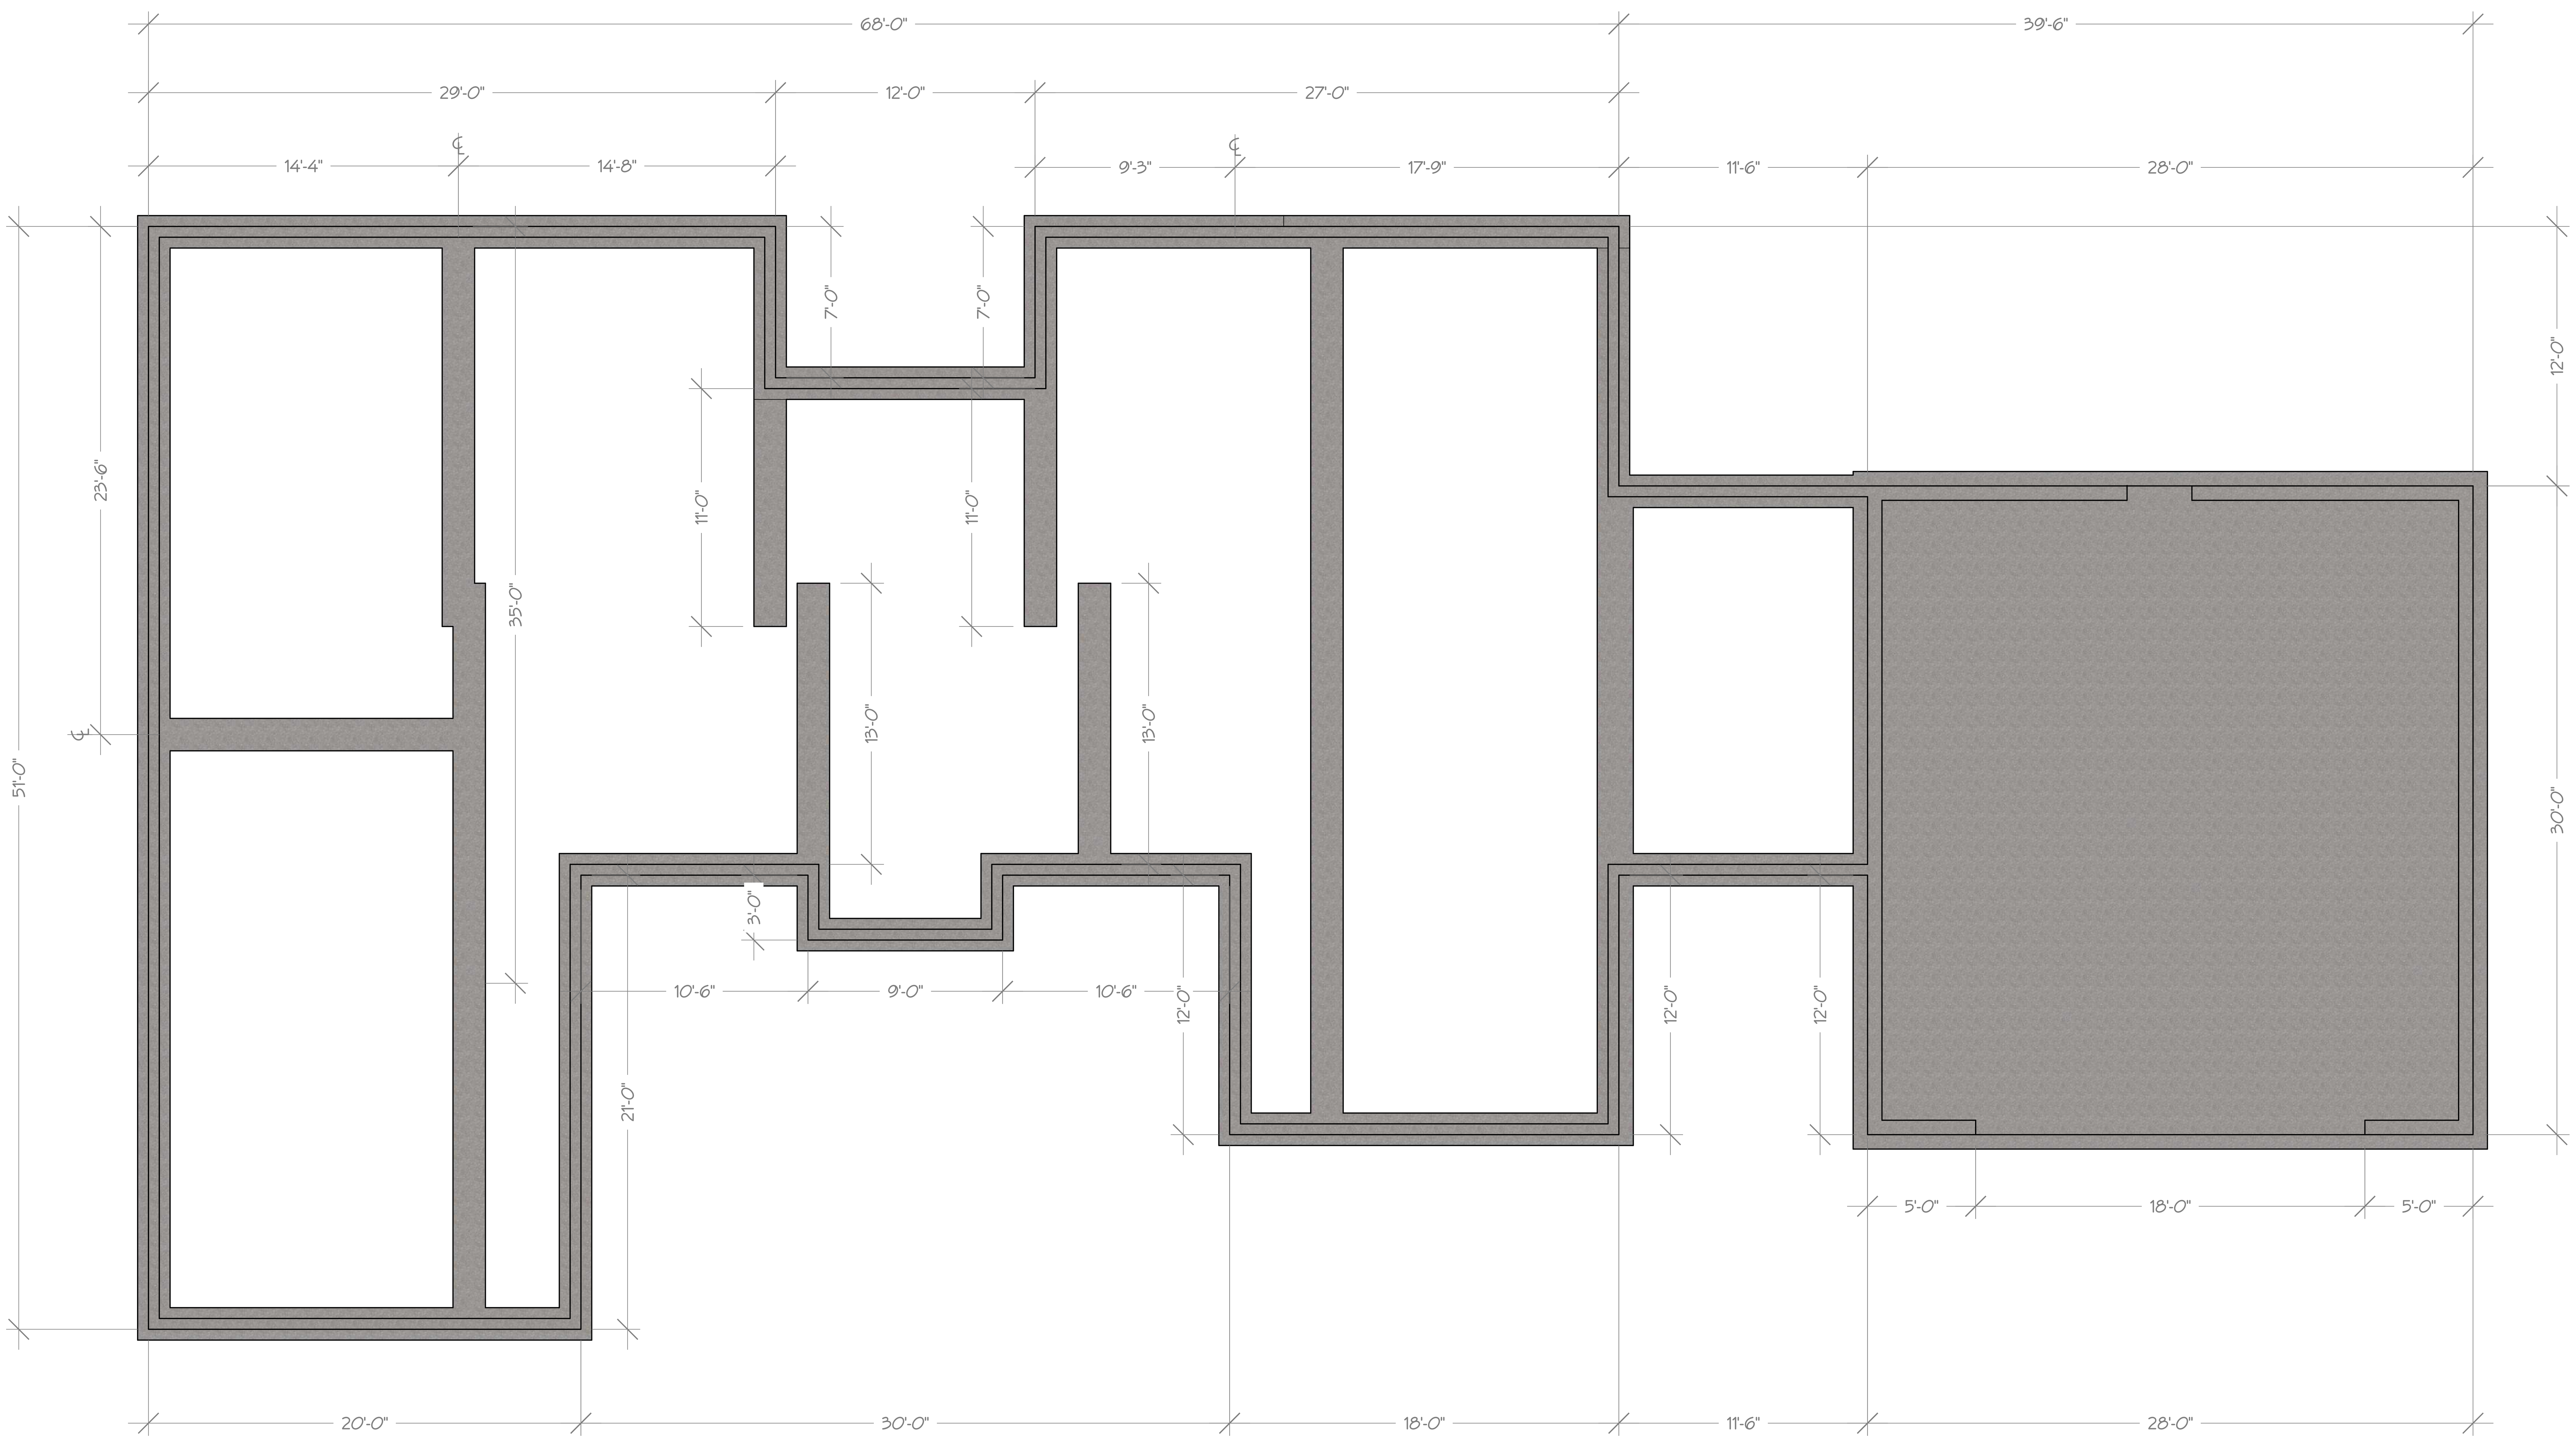

1 A5.0 **FOUNDATION PLAN**
SCALE: 1/4" = 1'-0"

CL
C Legg Design
457 SW Washington, #2
Corvallis, OR 97333
chris@designcl.com
541.401.7596

FLOOR FRAMING:
2x12 JOISTS @ 16" OC, TYPICAL.

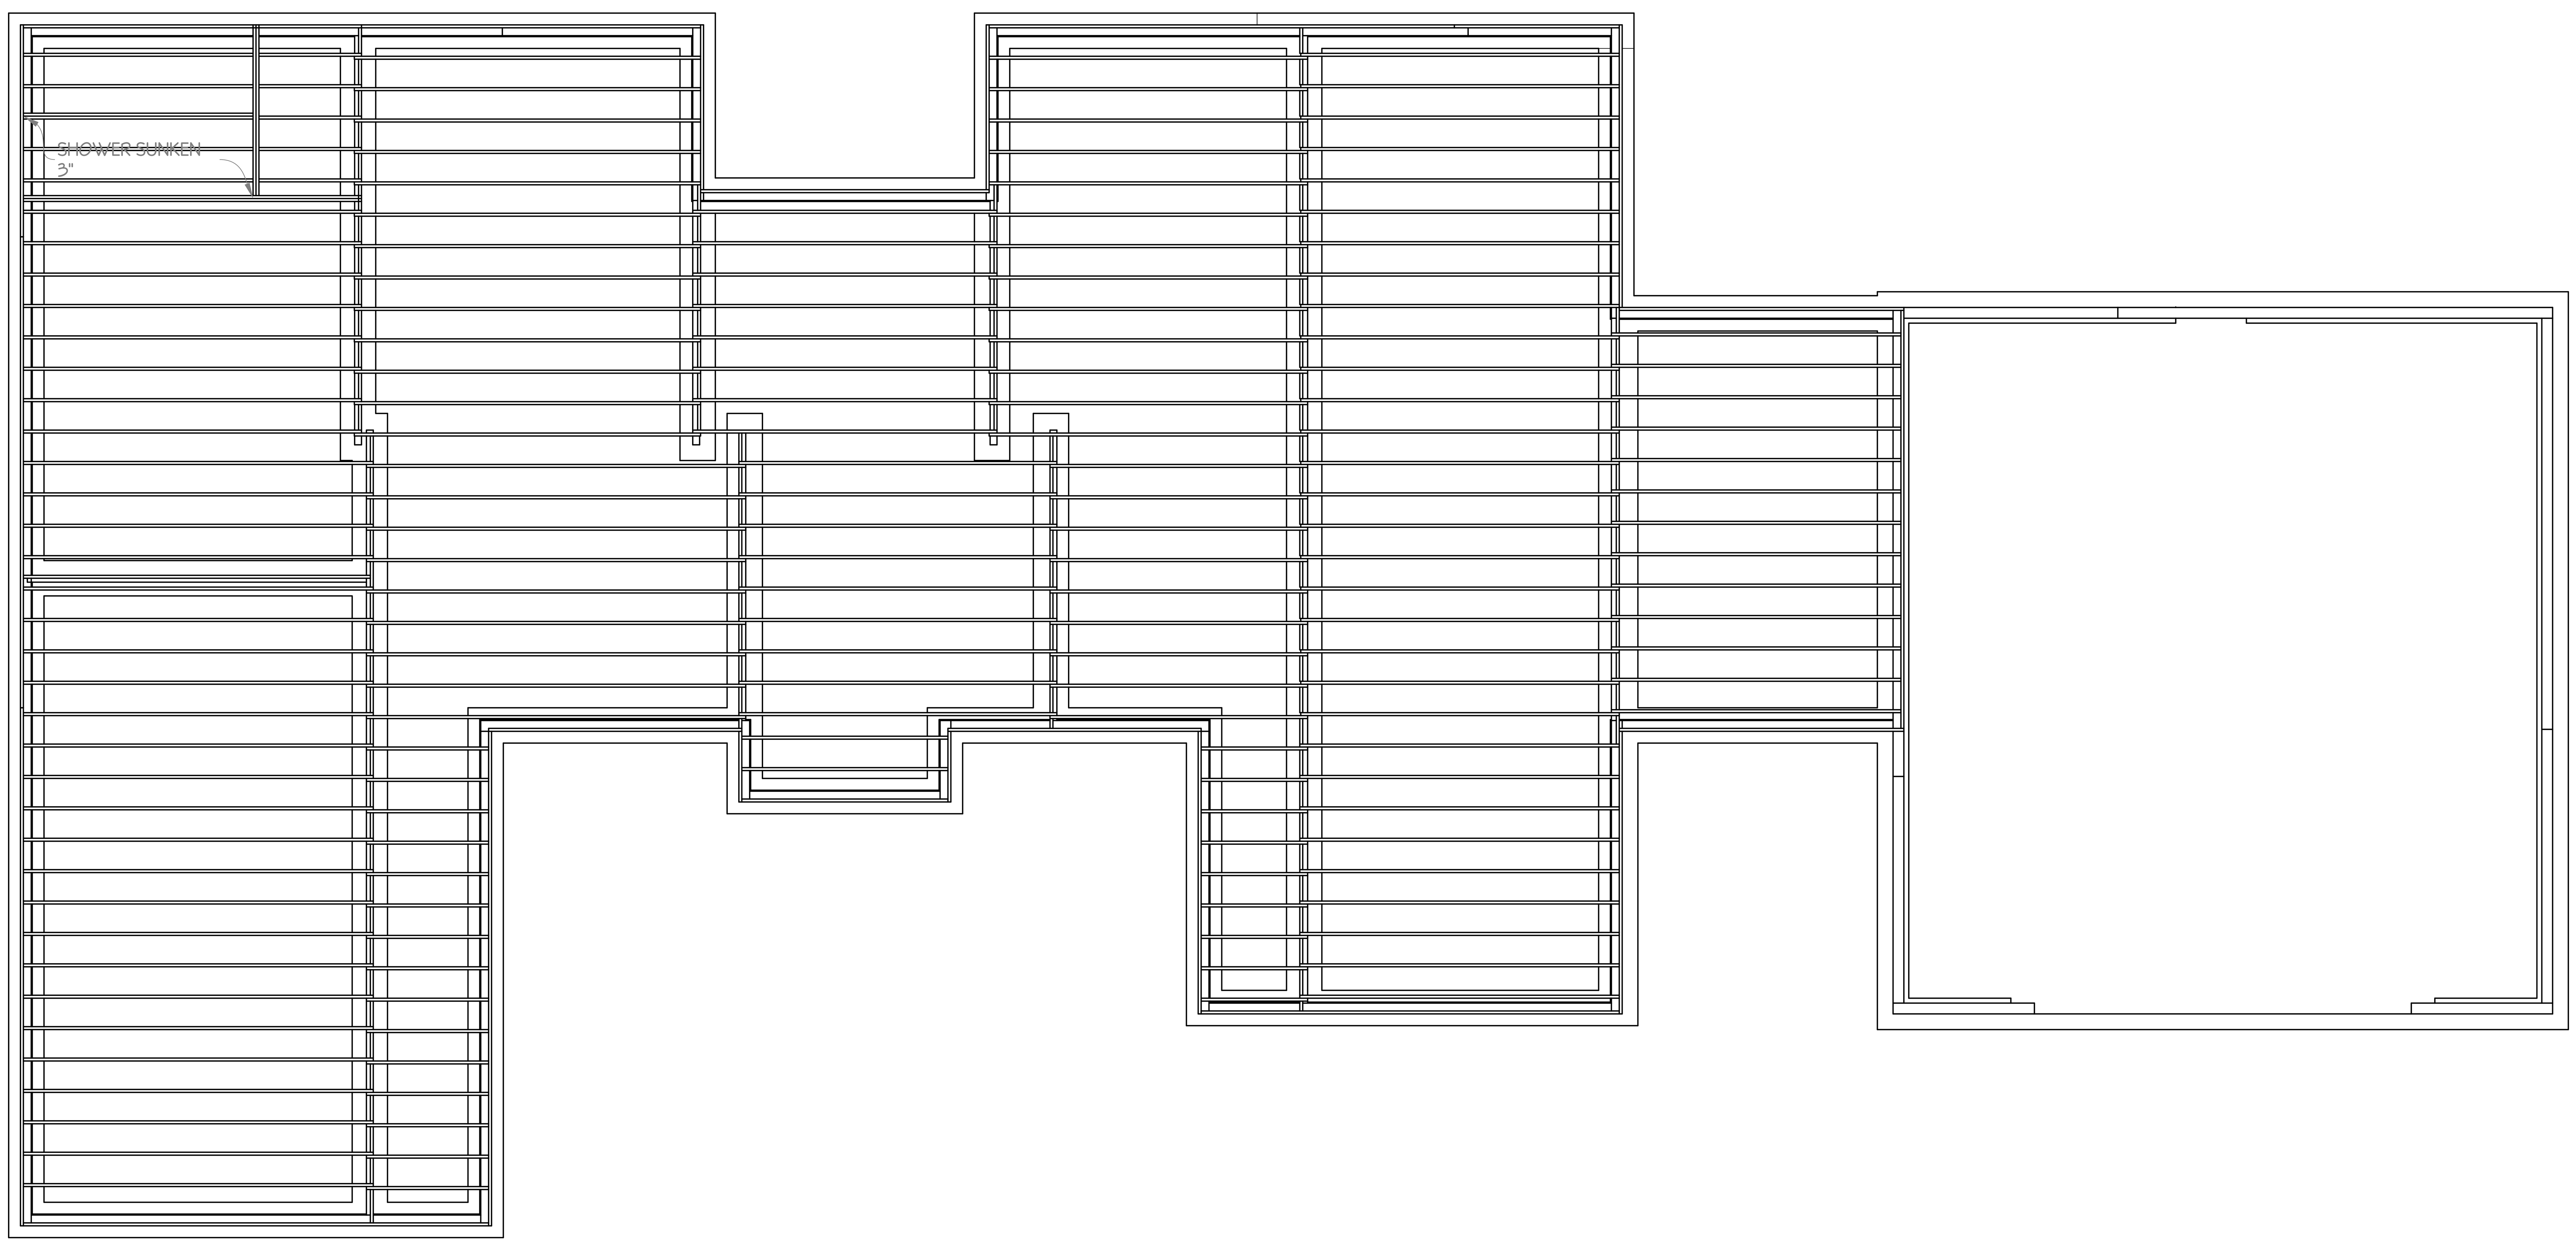

1 A5.1 FLOOR FRAMING PLAN

SCALE: 1/4" = 1'-0"

RESIDENCE • ALBANY, OR

DATE: 2014-02-14

FLOOR FRAMING PLAN

A5.1

C Legg Design
457 SW Washington, #2
Corvallis, OR 97333
chris@designcl.com
541.401.7596

RESIDENCE • ALBANY, OR

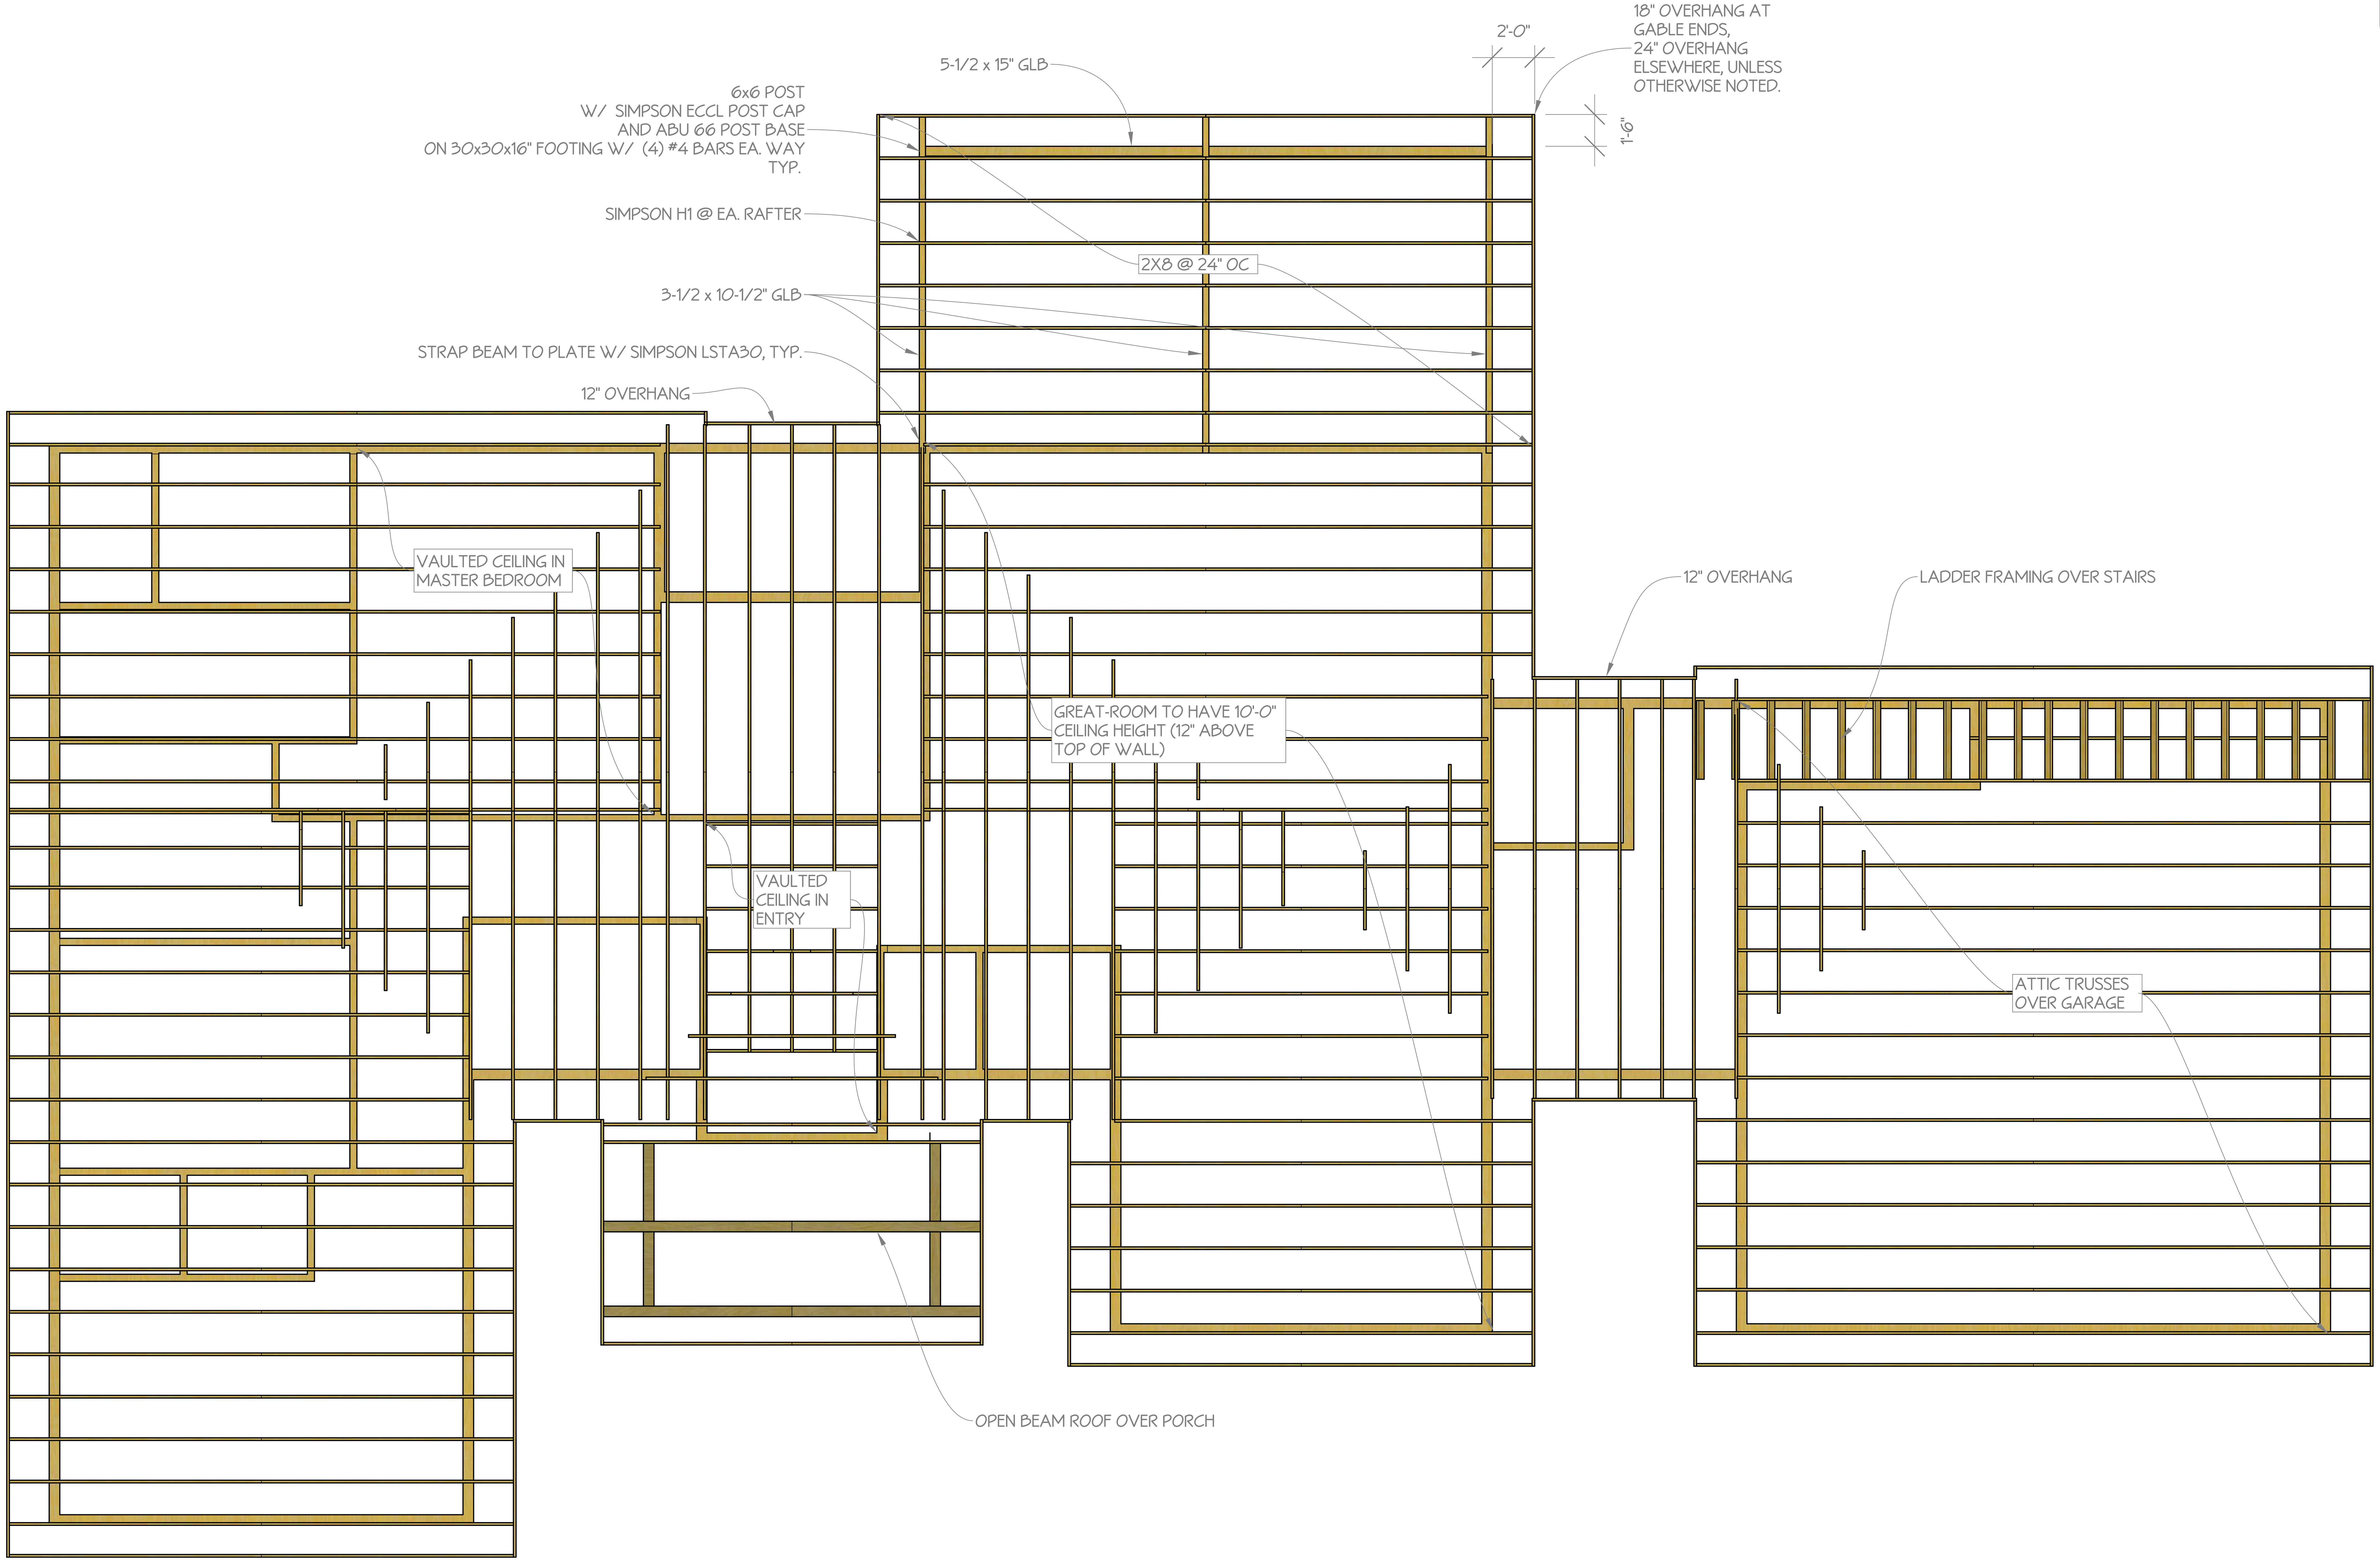

NOTE:
ROOF FRAMING IS SHOWN FOR REFERENCE ONLY. TRUSSES TO BE ENGINEERED BY MANUFACTURE.

1 A5.2 ROOF FRAMING PLAN
SCALE: 1/4" = 1'-0"

DATE: 2014-02-14

ROOF FRAMING PLAN

A5.2

C Legg Design
457 SW Washington, #2
Corvallis, OR 97333
chris@designcl.com
541.401.7596

RESIDENCE • ALBANY, OR

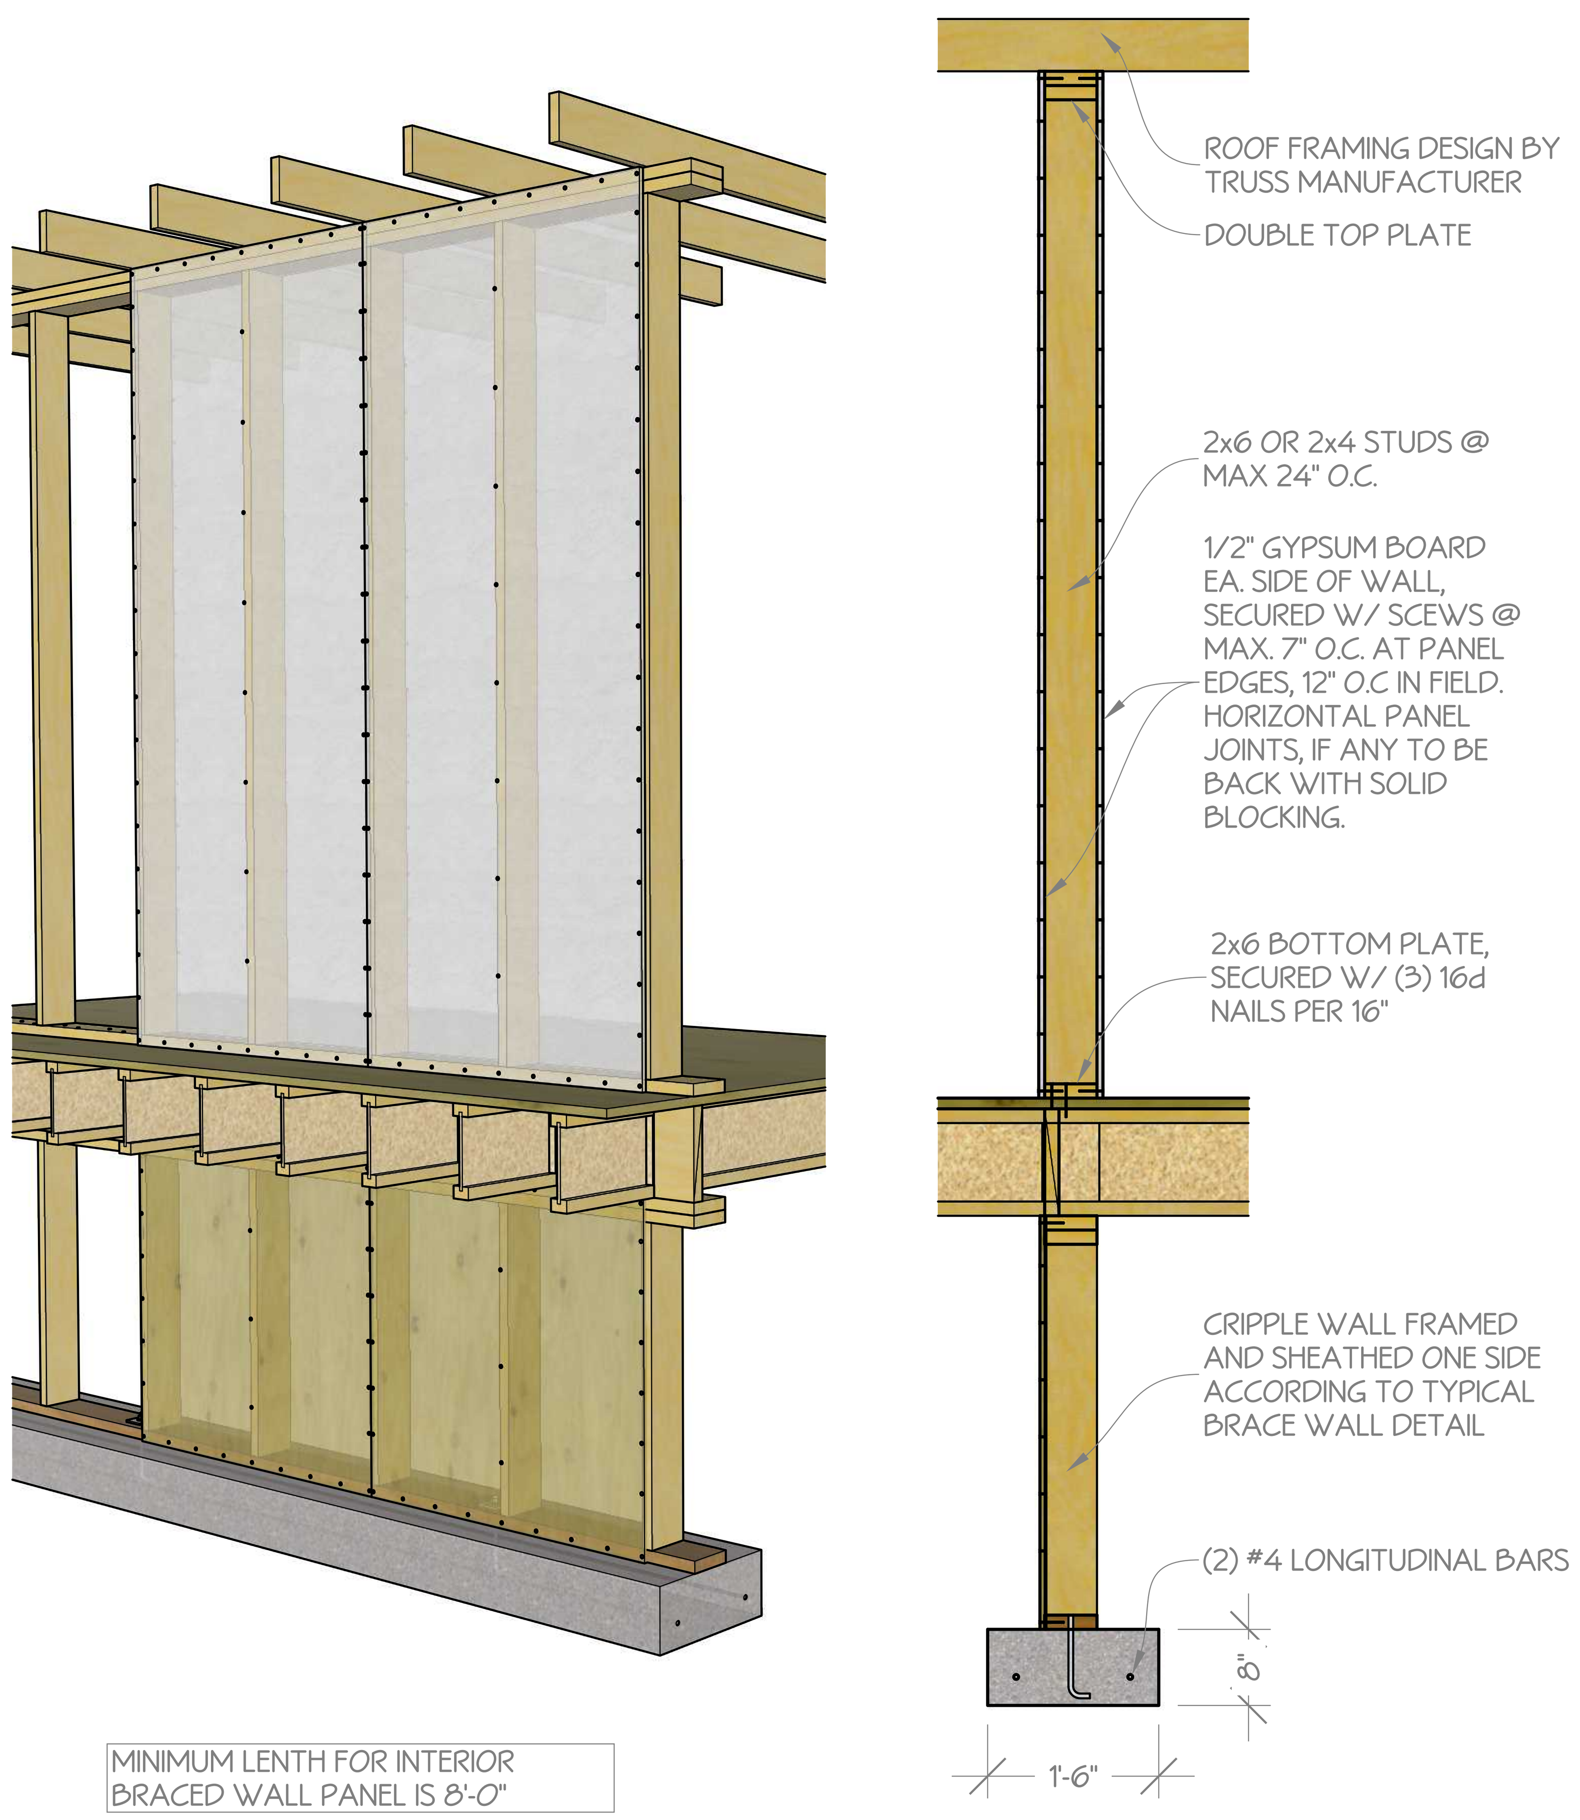

3 A5.3 **INTERIOR BRACED WALL**
SCALE: 3/4" = 1'-0"

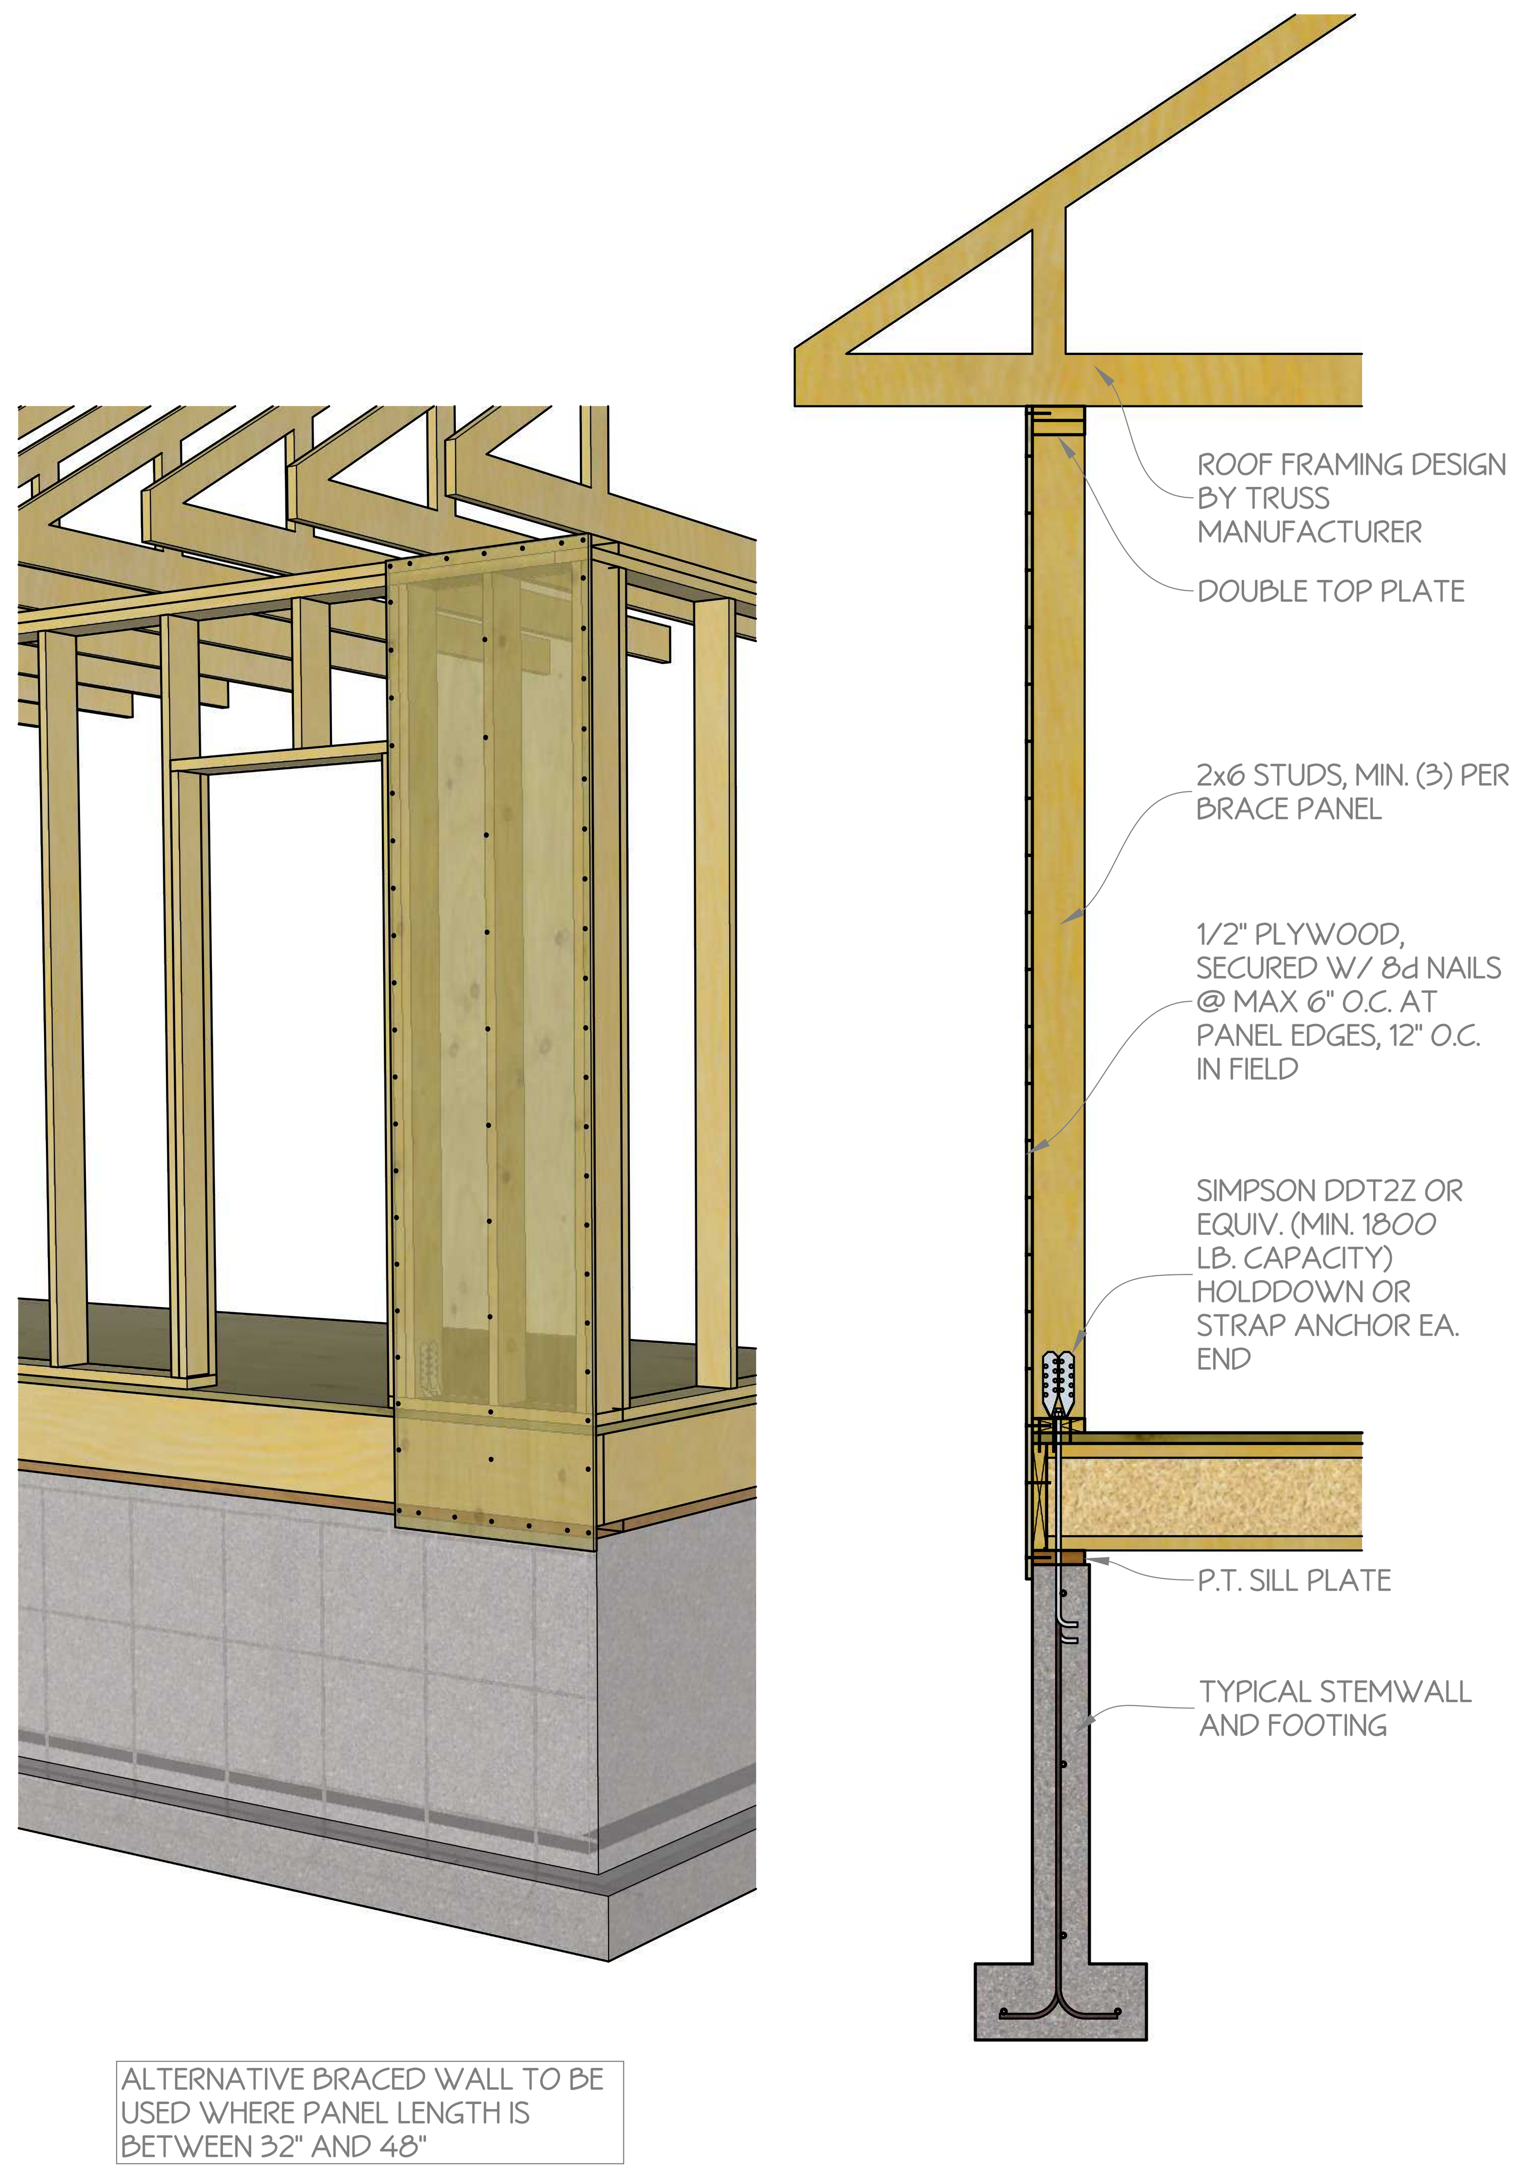

2 A5.3 **ALTERNATIVE BRACED WALL**
SCALE: 3/4" = 1'-0"

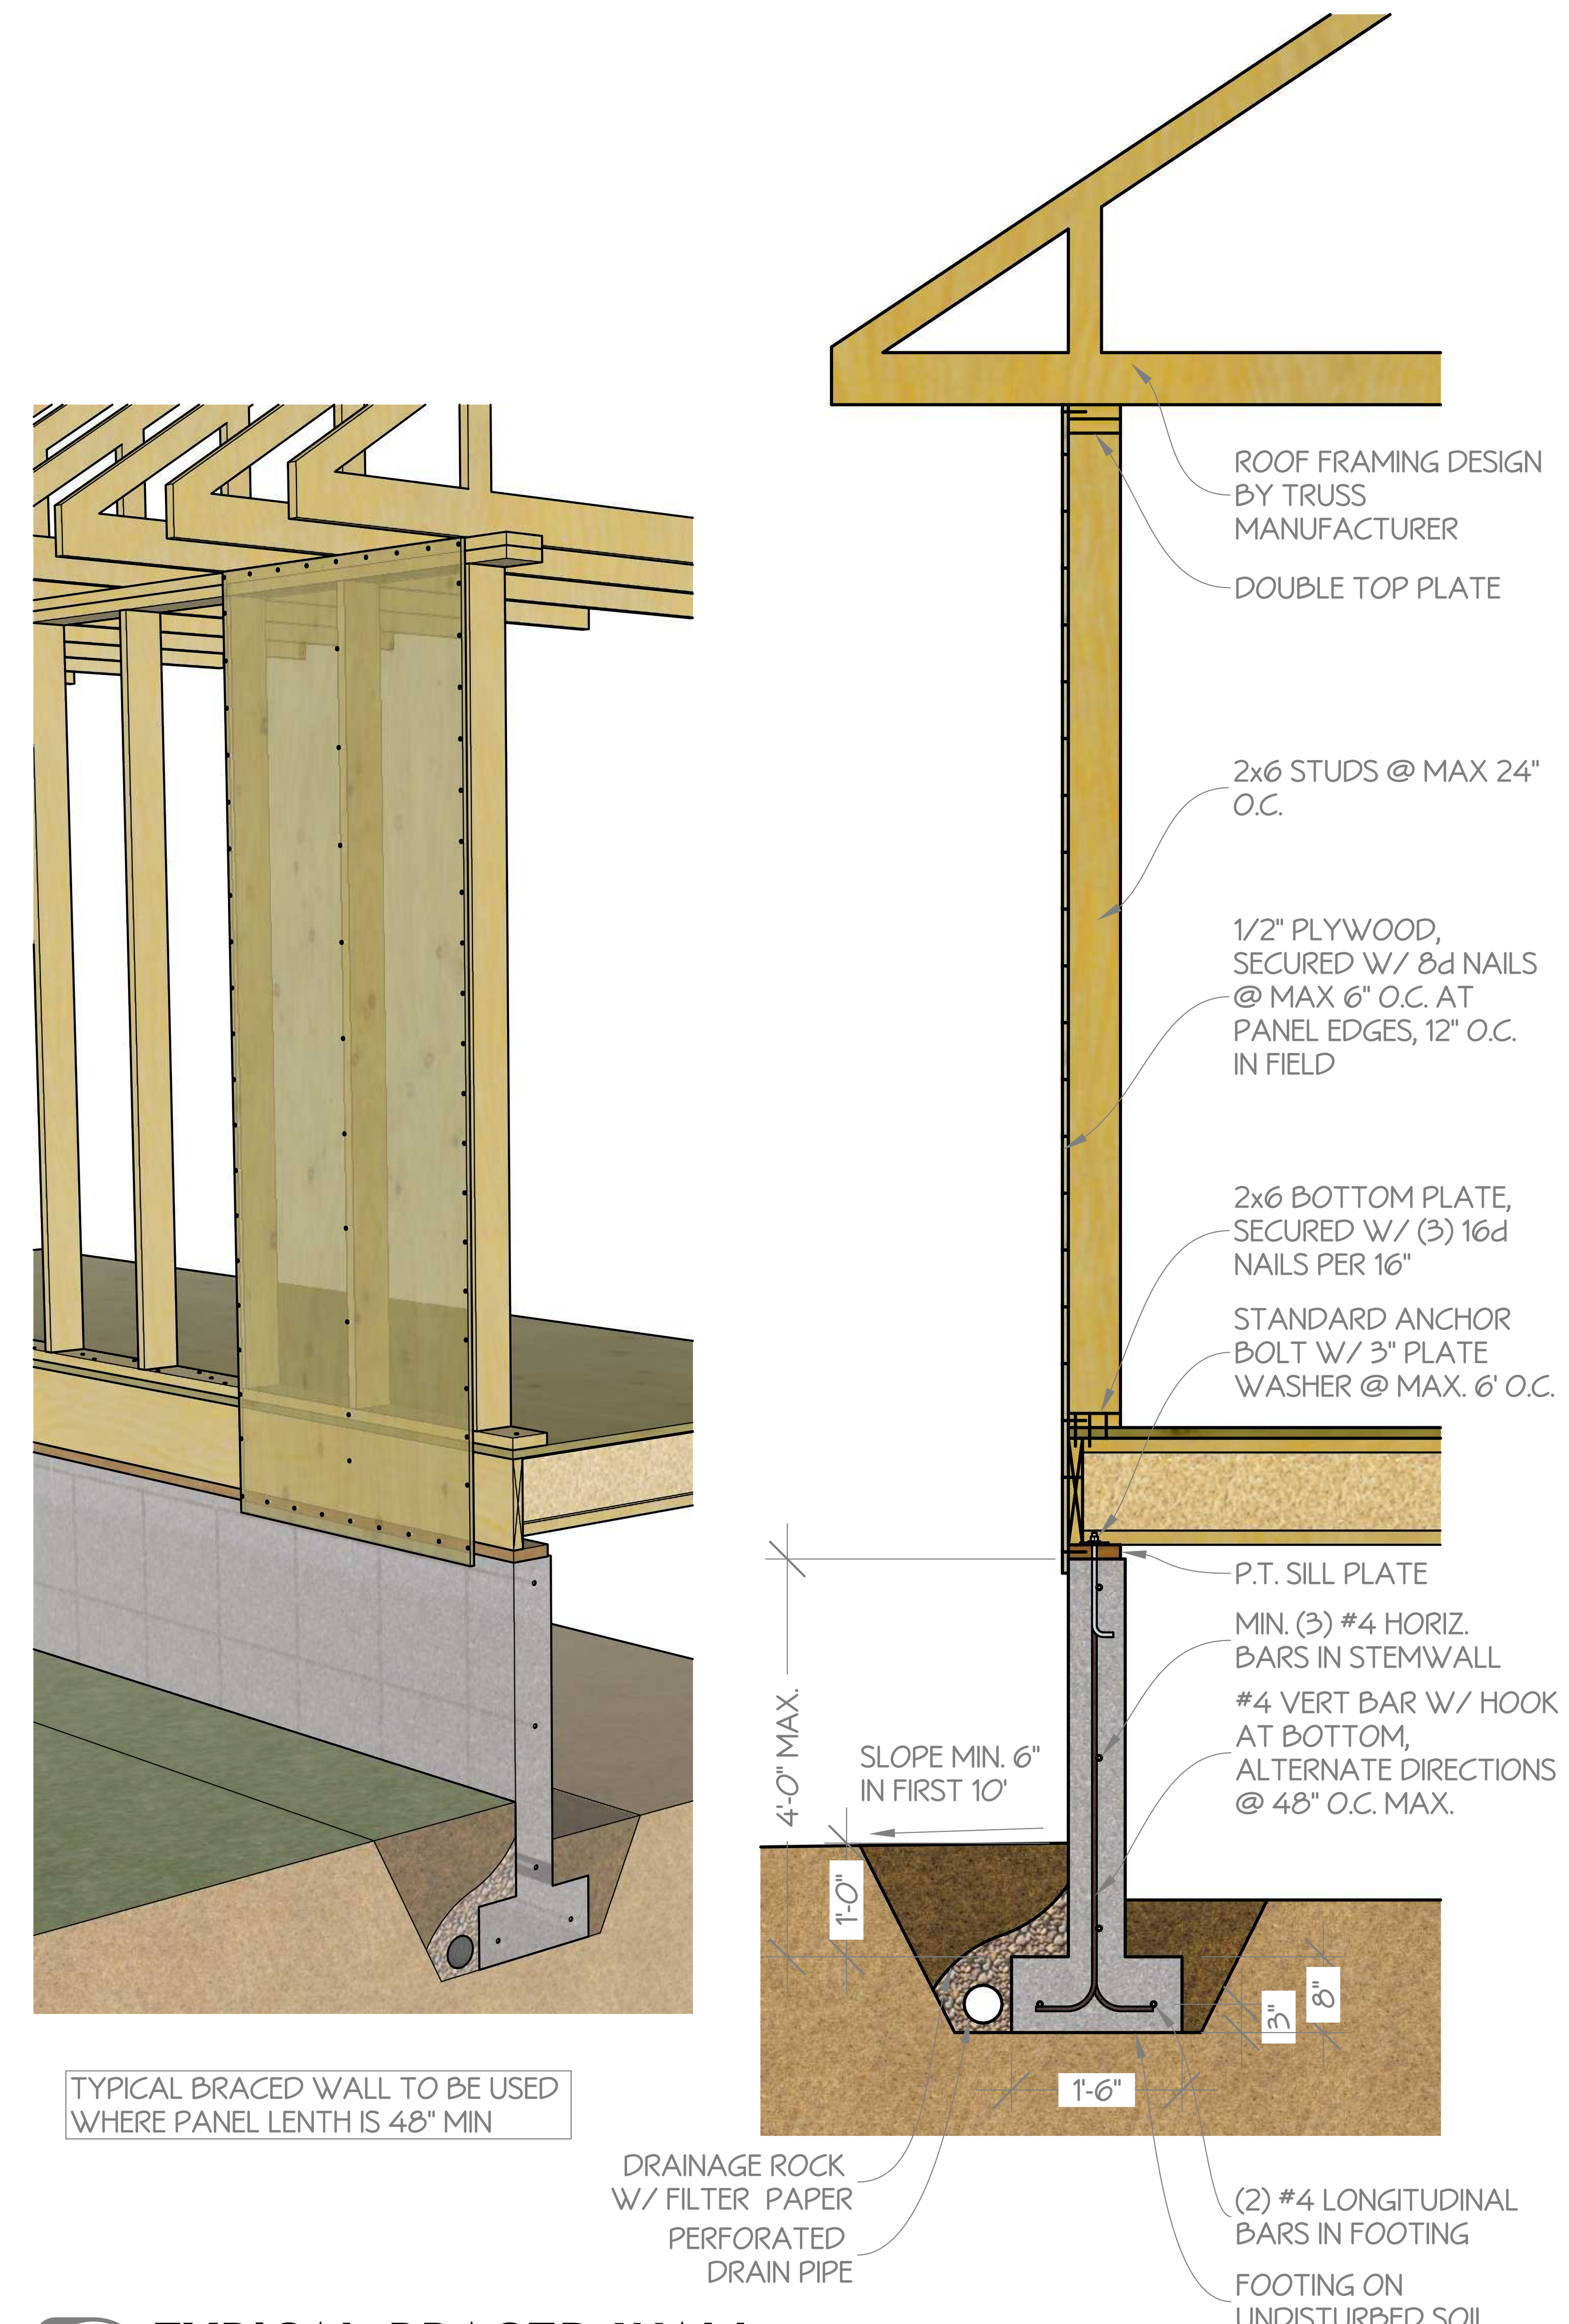

1 A5.3 **TYPICAL BRACED WALL**
SCALE: 3/4" = 1'-0"

DATE: 2014-02-14

STRUCTURAL DETAILS

A5.3